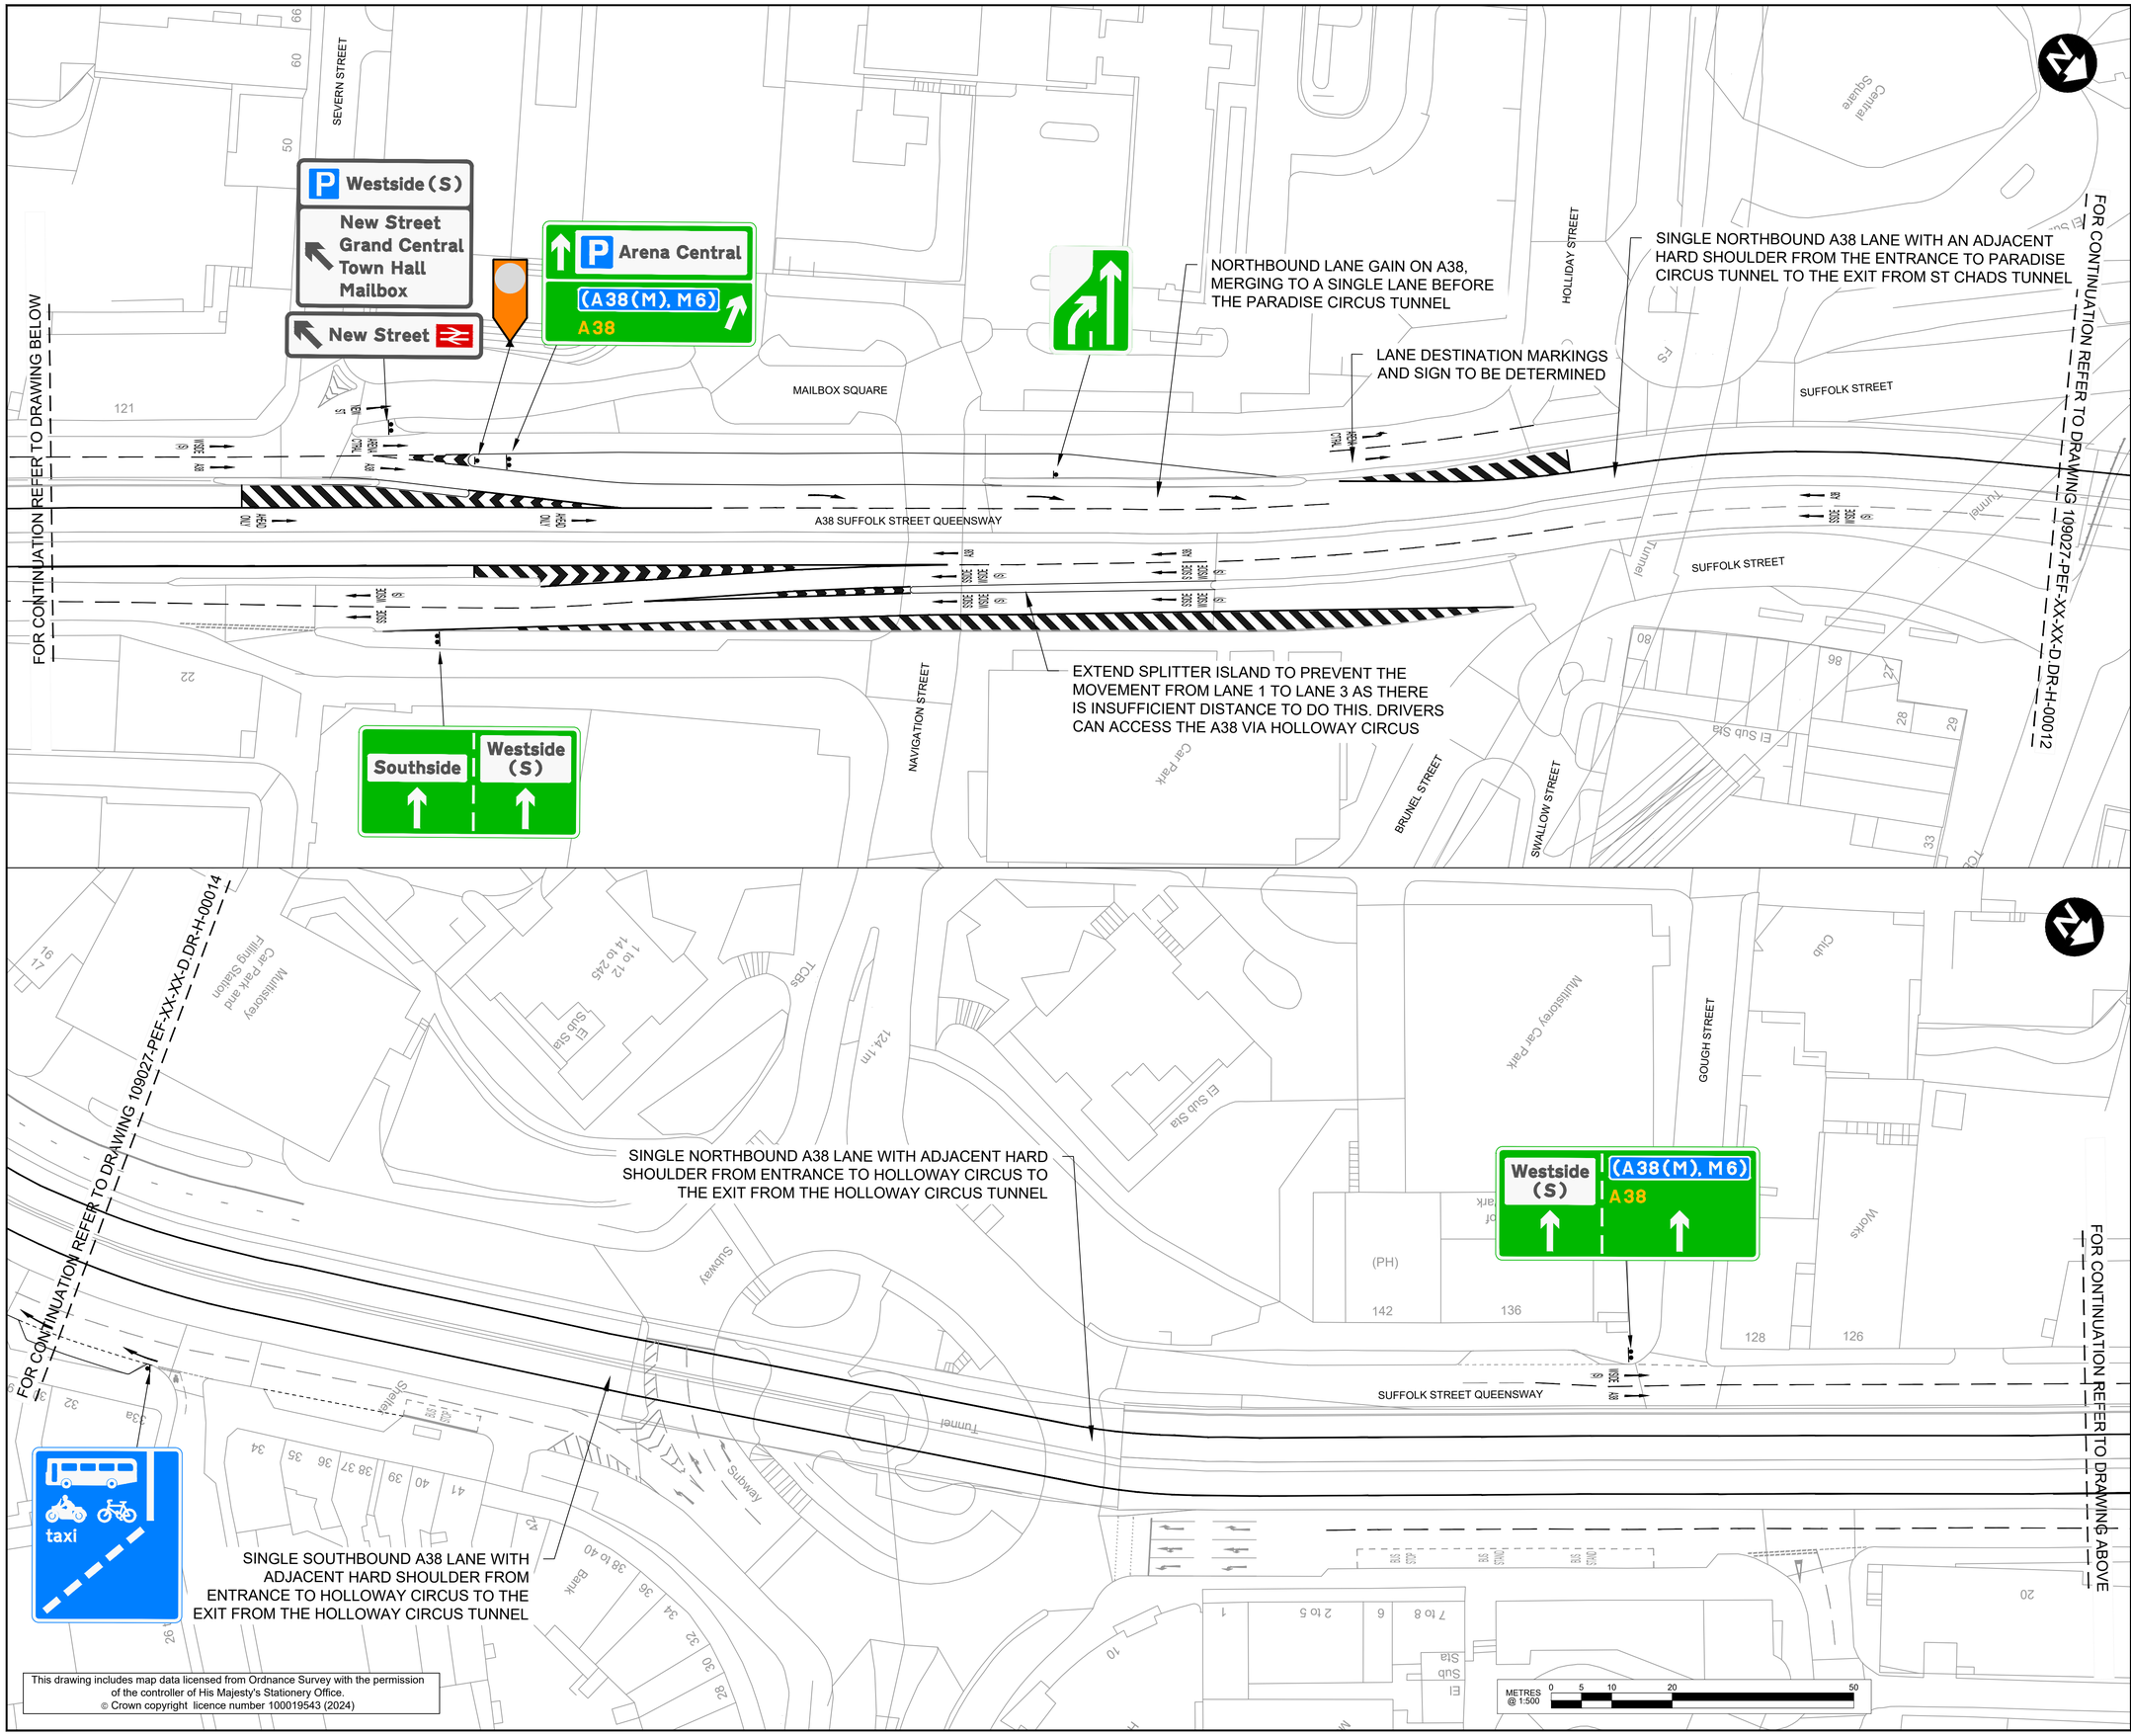

GENERAL NOTES

G1. DO NOT SCALE THIS DRAWING.

G2. ALL DIMENSIONS ARE IN METRES - UNLESS NOTED OTHERWISE.

G3. ALL DRAWINGS AND WRITTEN MATERIAL CONTAINED WITHIN, CONSTITUTE ORIGINAL AND UNPUBLISHED WORK OF THE ENGINEER AND MAY NOT BE DUPLICATED, USED, REPRODUCED OR DISCLOSED WITHOUT WRITTEN CONSENT OR EXPRESS PERMISSION FROM THE ENGINEER.

G4. ALL INFORMATION CONTAINED IN THIS DOCUMENT IS COPYRIGHT ©

G5. THIS DRAWING SHOULD NOT BE USED FOR CONSTRUCTION

G6. ALL DESIGNS ARE TO THE TRAFFIC SIGNS REGULATIONS AND GENERAL DIRECTIONS 2016 (TDSGD)

G7. ALL DESIGNS ARE BASED ON ORDNANCE SURVEY MAPPING

G8. DRAWING TO BE READ IN CONJUNCTION WITH DRAWING NO. 109027-PEF-XX-XX-D.DR-H-00015

KEY

- EXISTING ROAD MARKINGS
- PROPOSED WHITE ROAD MARKINGS
- PROPOSED KERB REALIGNMENT
- PROPOSED SIGN ON NEW POST
- PROPOSED SIGN ON TWO NEW POSTS

LOCATION PLAN

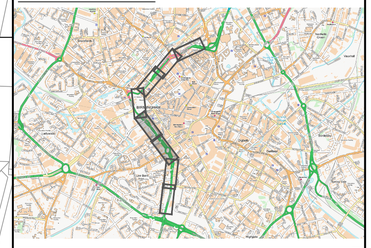

PRELIMINARY ISSUE

REV	DESCRIPTION	DRN	DES	CHK	APP	DATE
P01	PRELIMINARY DESIGN	DS	DS	NY	NY	12.06.24

Pell Frischmann

3rd FLOOR, EDMUND HOUSE, 12-22 NEWHALL STREET, BIRMINGHAM B3 3AS
Telephone +44 (0)121 456 1616
Email: pfbirmingham@pellfrischmann.com
www.pellfrischmann.com

Architect/Client/Contractor

Birmingham City Council

Project

City Centre Cells

Drawing Title

A38 Weaving Option 2
Sheet 3 of 4
Preliminary Design

Drawing Status

PRELIMINARY DESIGN

	Name	Date
Drawn	D.SUSANS	07.06.24
Designed	D.SUSANS	07.06.24
Eng Chk	N.YOUNG	07.06.24
Approved	N.YOUNG	12.06.12

Status Code: S0
Scale: 1:500 @ A1
Revision: P01

Drawing No.

109027-PEF-XX-XX-D.DR-H-00013

This drawing includes map data licensed from Ordnance Survey with the permission of the controller of His Majesty's Stationery Office.
© Crown copyright licence number 100019543 (2024)

© Pell Frischmann Consultants (A1 841x594)