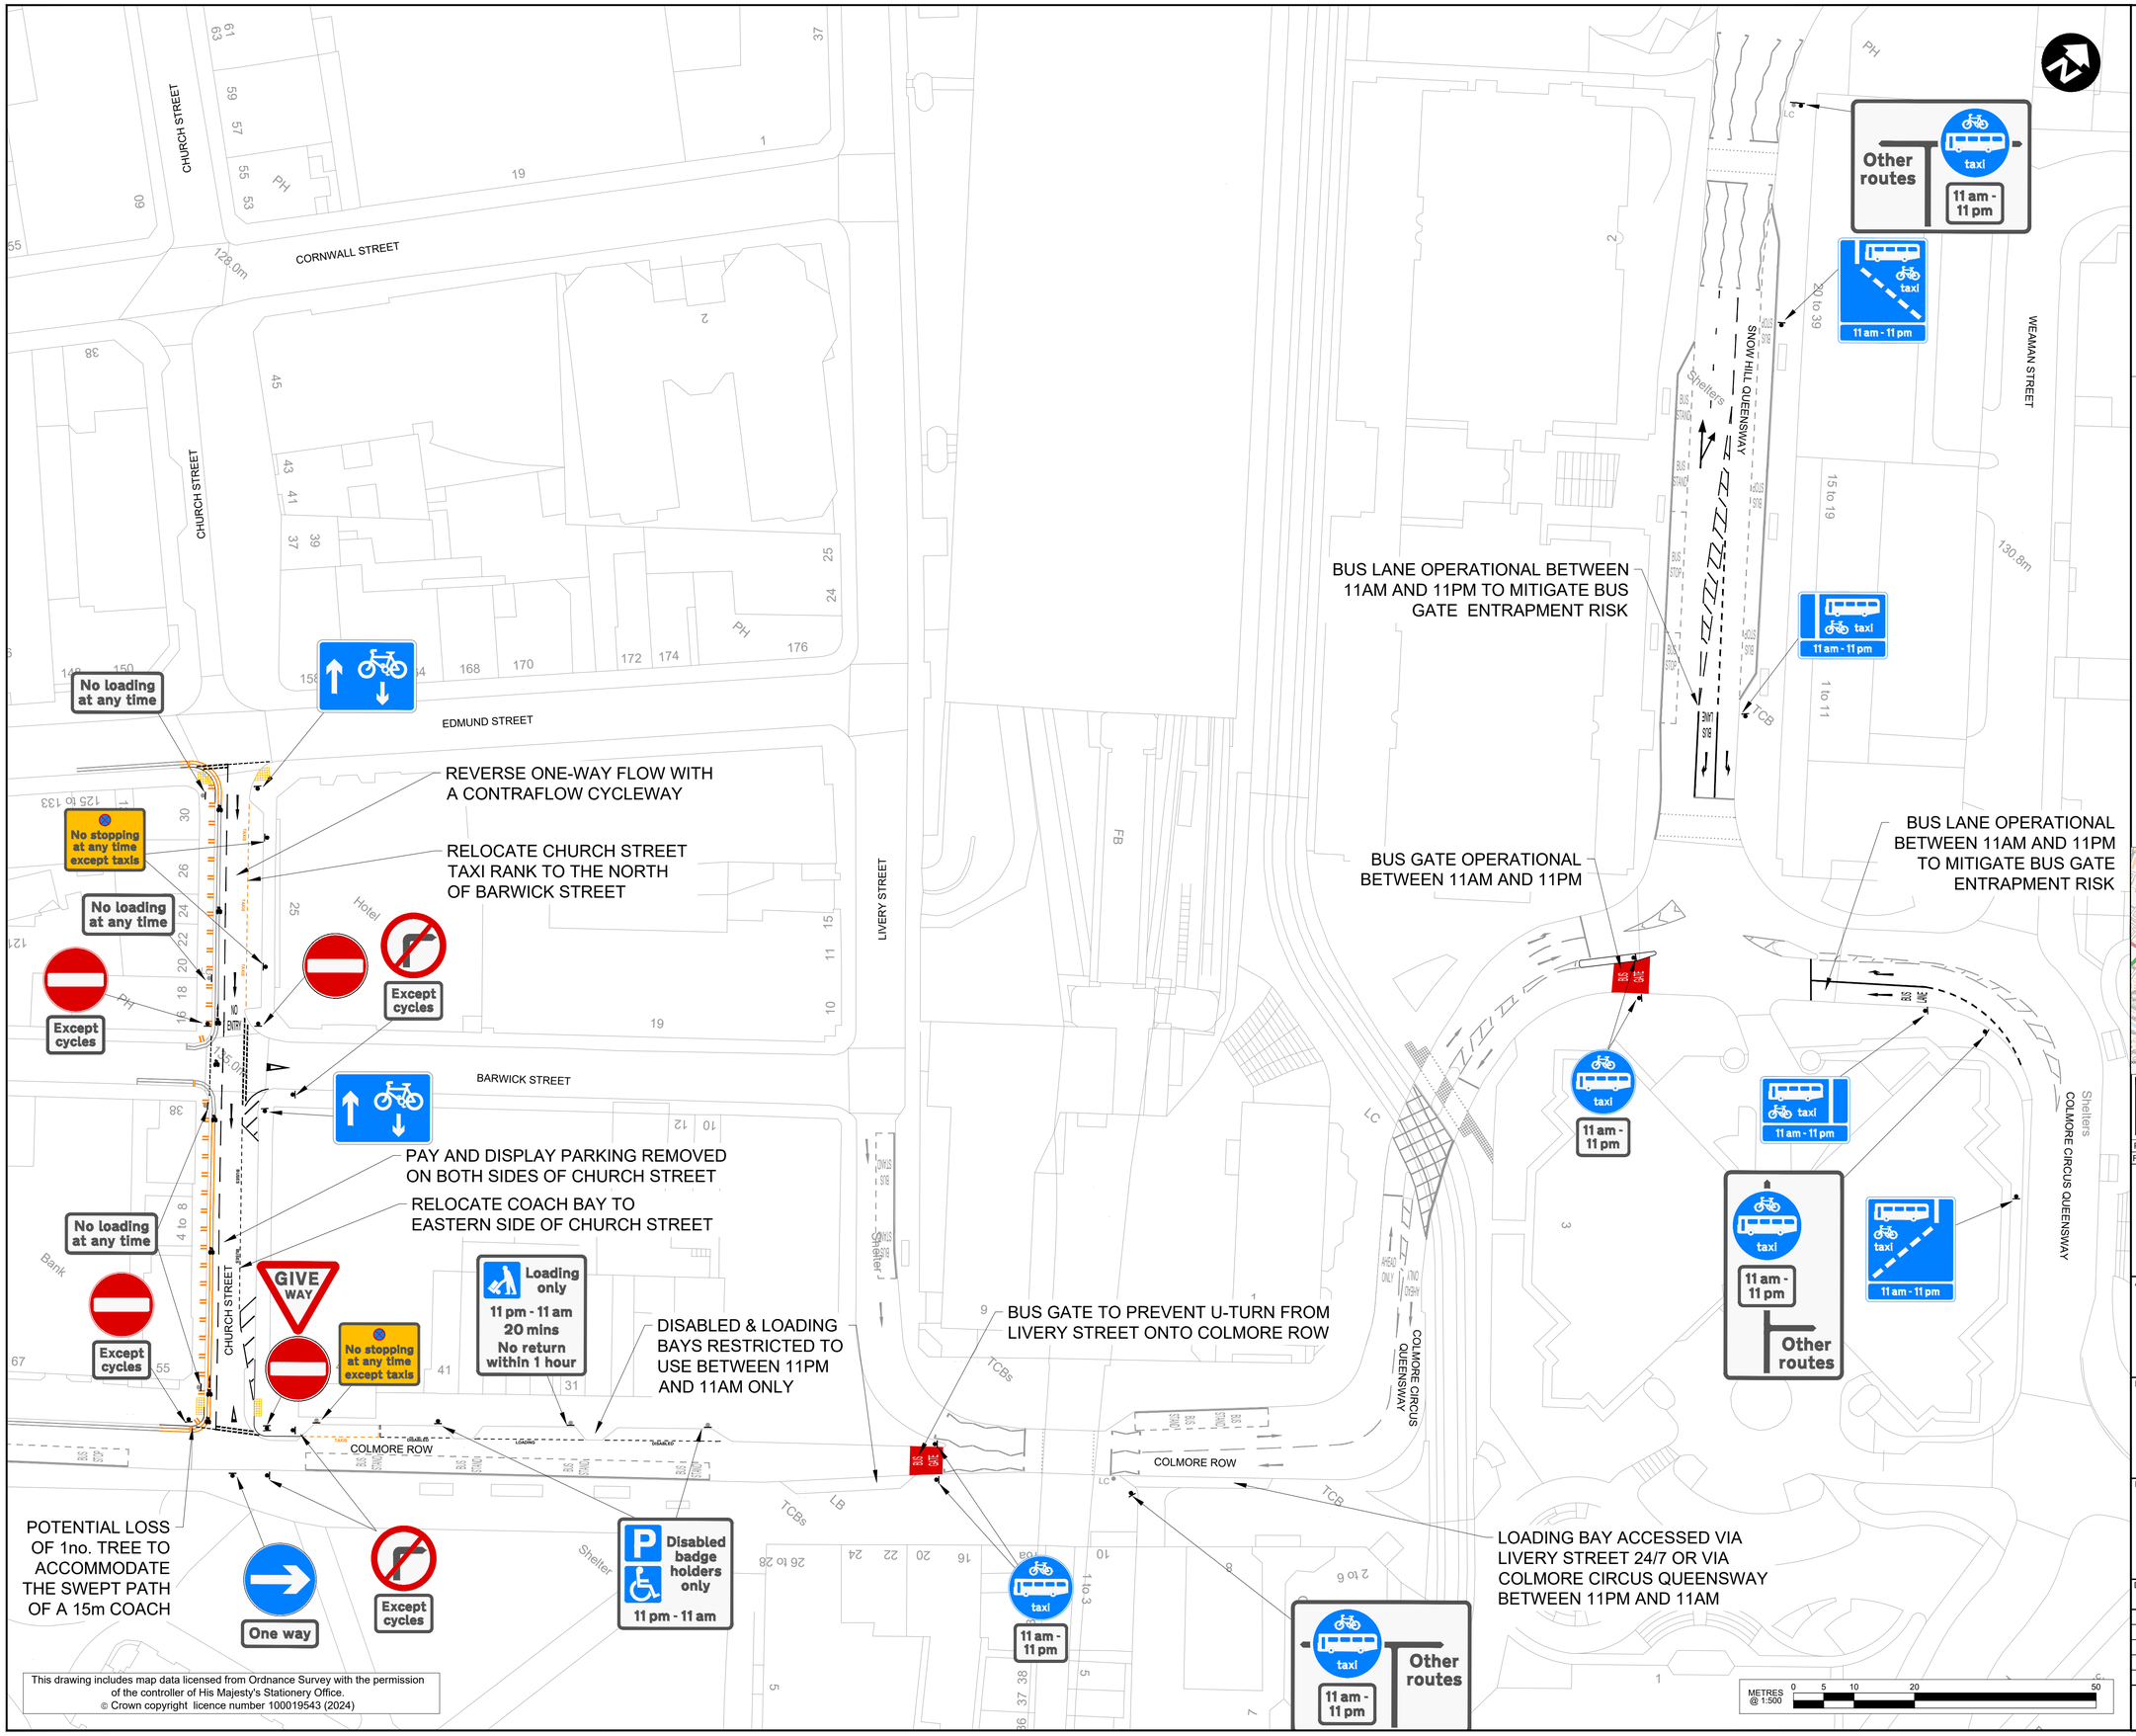

This drawing includes map data licensed from Ordnance Survey with the permission of the controller of His Majesty's Stationery Office.
© Crown copyright licence number 100019543 (2024)

GENERAL NOTES

G1. DO NOT SCALE THIS DRAWING.

G2. ALL DIMENSIONS ARE IN METRES - UNLESS NOTED OTHERWISE.

G3. ALL DRAWINGS AND WRITTEN MATERIAL CONTAINED WITHIN, CONSTITUTE ORIGINAL AND UNPUBLISHED WORK OF THE ENGINEER AND MAY NOT BE DUPLICATED, USED, REPRODUCED OR DISCLOSED WITHOUT WRITTEN CONSENT OR EXPRESS PERMISSION FROM THE ENGINEER.

G4. ALL INFORMATION CONTAINED IN THIS DOCUMENT IS COPYRIGHT ©

G5. THIS DRAWING SHOULD NOT BE USED FOR CONSTRUCTION

G6. ALL DESIGNS ARE TO THE TRAFFIC SIGNS REGULATIONS AND GENERAL DIRECTIONS 2016 (TSRGD)

G7. ALL DESIGNS ARE BASED ON ORDNANCE SURVEY MAPPING

KEY

- EXISTING ROAD MARKINGS
- PROPOSED WHITE ROAD MARKINGS
- PROPOSED YELLOW ROAD MARKINGS
- PROPOSED KERB REALIGNMENT
- PROPOSED BUFF TACTILE PAVING

LOCATION PLAN

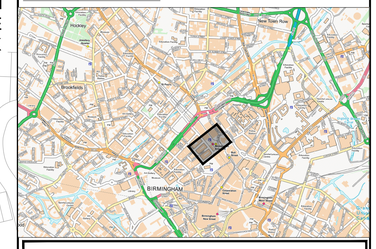

FOR INFORMATION

REV	DESCRIPTION	DRN	DES	CHK	APP	DATE
P01	PRELIMINARY DESIGN	SR	SR	DH	NY	27.06.24

Pell Frischmann
3rd FLOOR, EDMUND HOUSE, 12-22 NEWHALL STREET, BIRMINGHAM B3 3AS
Telephone +44 (0)121 456 1616
Email: pfbirmingham@pellfrischmann.com
www.pellfrischmann.com

Architect/Client/Contractor

Birmingham City Council

Project

City Centre Cells

Drawing Title

Colmore Row
Preliminary Design

Drawing Status

PRELIMINARY DESIGN

	Name	Date
Drawn	S.RICKETT	27.06.24
Designed	S.RICKETT	27.06.24
Eng Chk	D.HOUNSELL	27.06.24
Approved	N.YOUNG	27.06.24

Status Code: S3
Scale: 1:500
Revision: P01

Drawing No.

109027-PEF-XX-XX-D.DR-H-00023

METRES @ 1:500 0 5 10 20 50

© Pell Frischmann Consultants (A1 841x594)