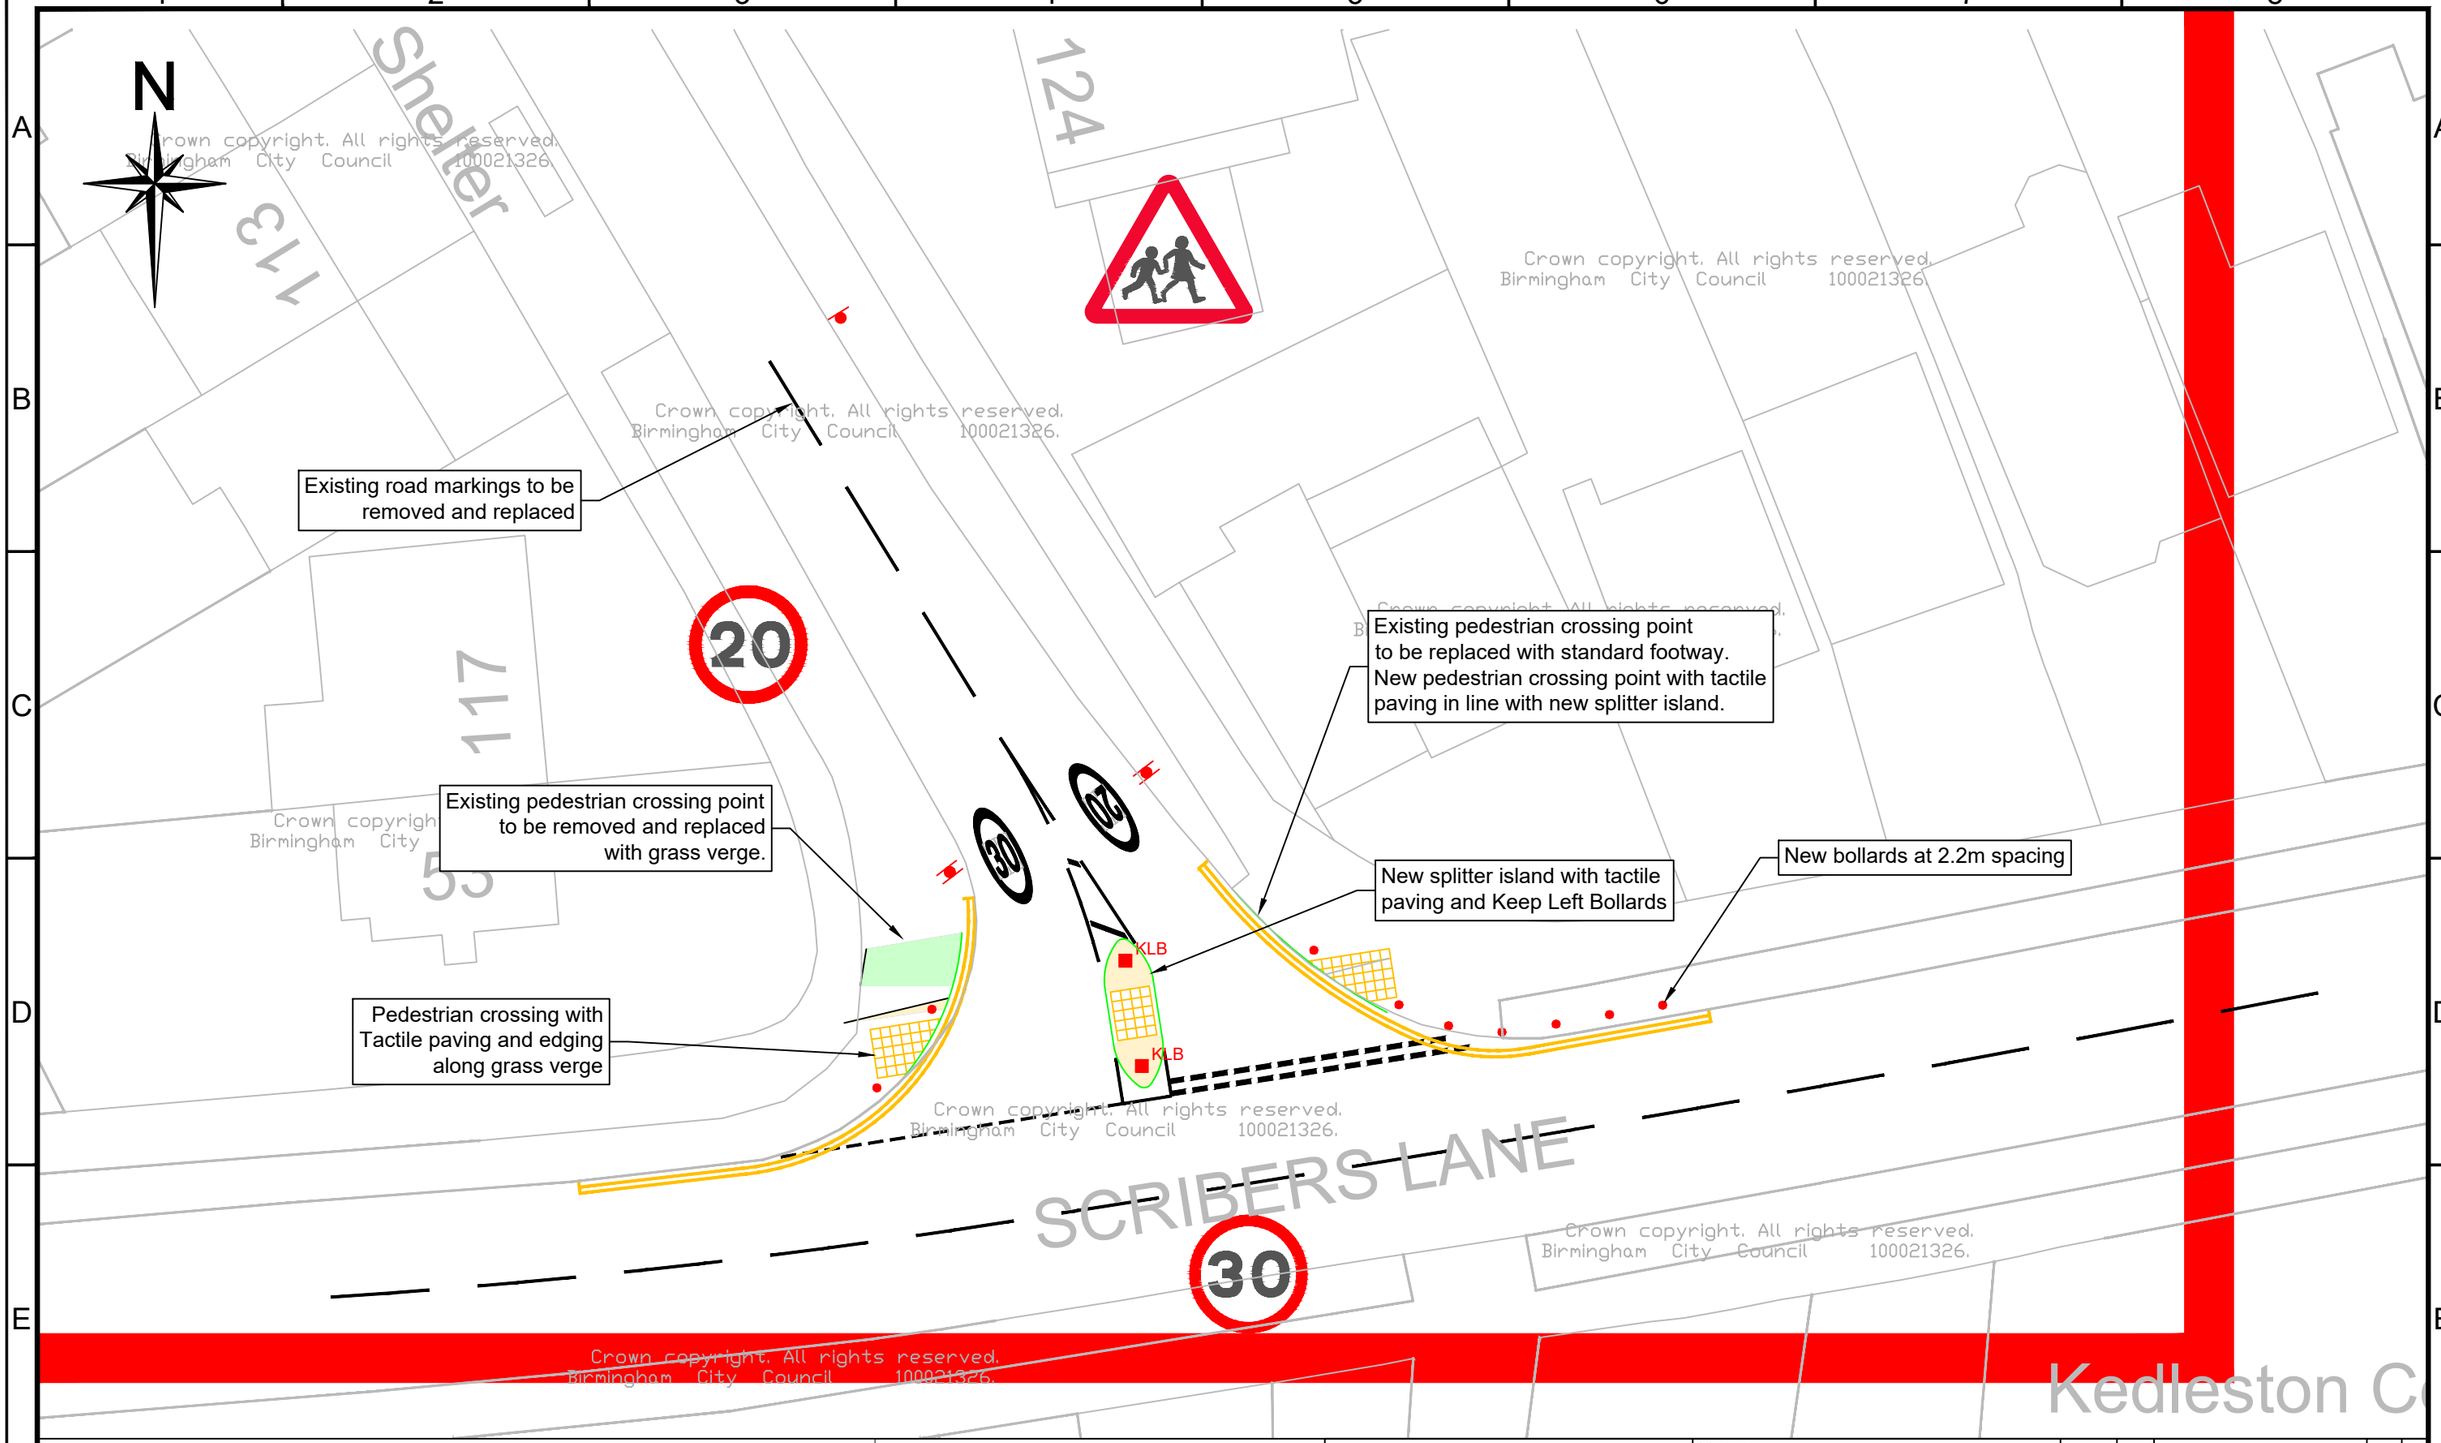

Key:

- Existing road markings
- New kerbs/edging
- New road markings
- New Buff tactiles
- New road sign
- KLB New keep left bollard
- New footway construction
- New grass landscaping
- New round bollard

Birmingham City Council
TRANSPORT AND CONNECTIVITY
1 LANCASTER CIRCUS, BIRMINGHAM, B4 7DQ

SCHEME
Local Improvement Budget, Baldwins Lane/ Scribers Lane School Safety Zone

DRAWING
Site 5 - Scribers Lane / Kendleston Road Junction improvements

DRAFT

DATE	REV.	REVISIONS	DRN	PM
23/02/2023	B	Added crossing point sign to Kendleston Rd	AJT	NR
10/08/2022	A	Design changed at Kendleston Rd	AJT	NR

DRAWN	DESIGNER	PM	REVISION
AJT 22/02/2023	MC 22/02/2023	NR 22/02/2023	B

DRAWING STATUS	SCALE
General	1:250

DWG. No
CA-03296-03-007

A3

FILE PATH - C:\DARoot\Jobs\f1b15056ae5544429d447d9d4dcf1ad6\New Folder\CA-03296-03_001-008 RevA_Master_Chilcote SSZ TTS.dwg