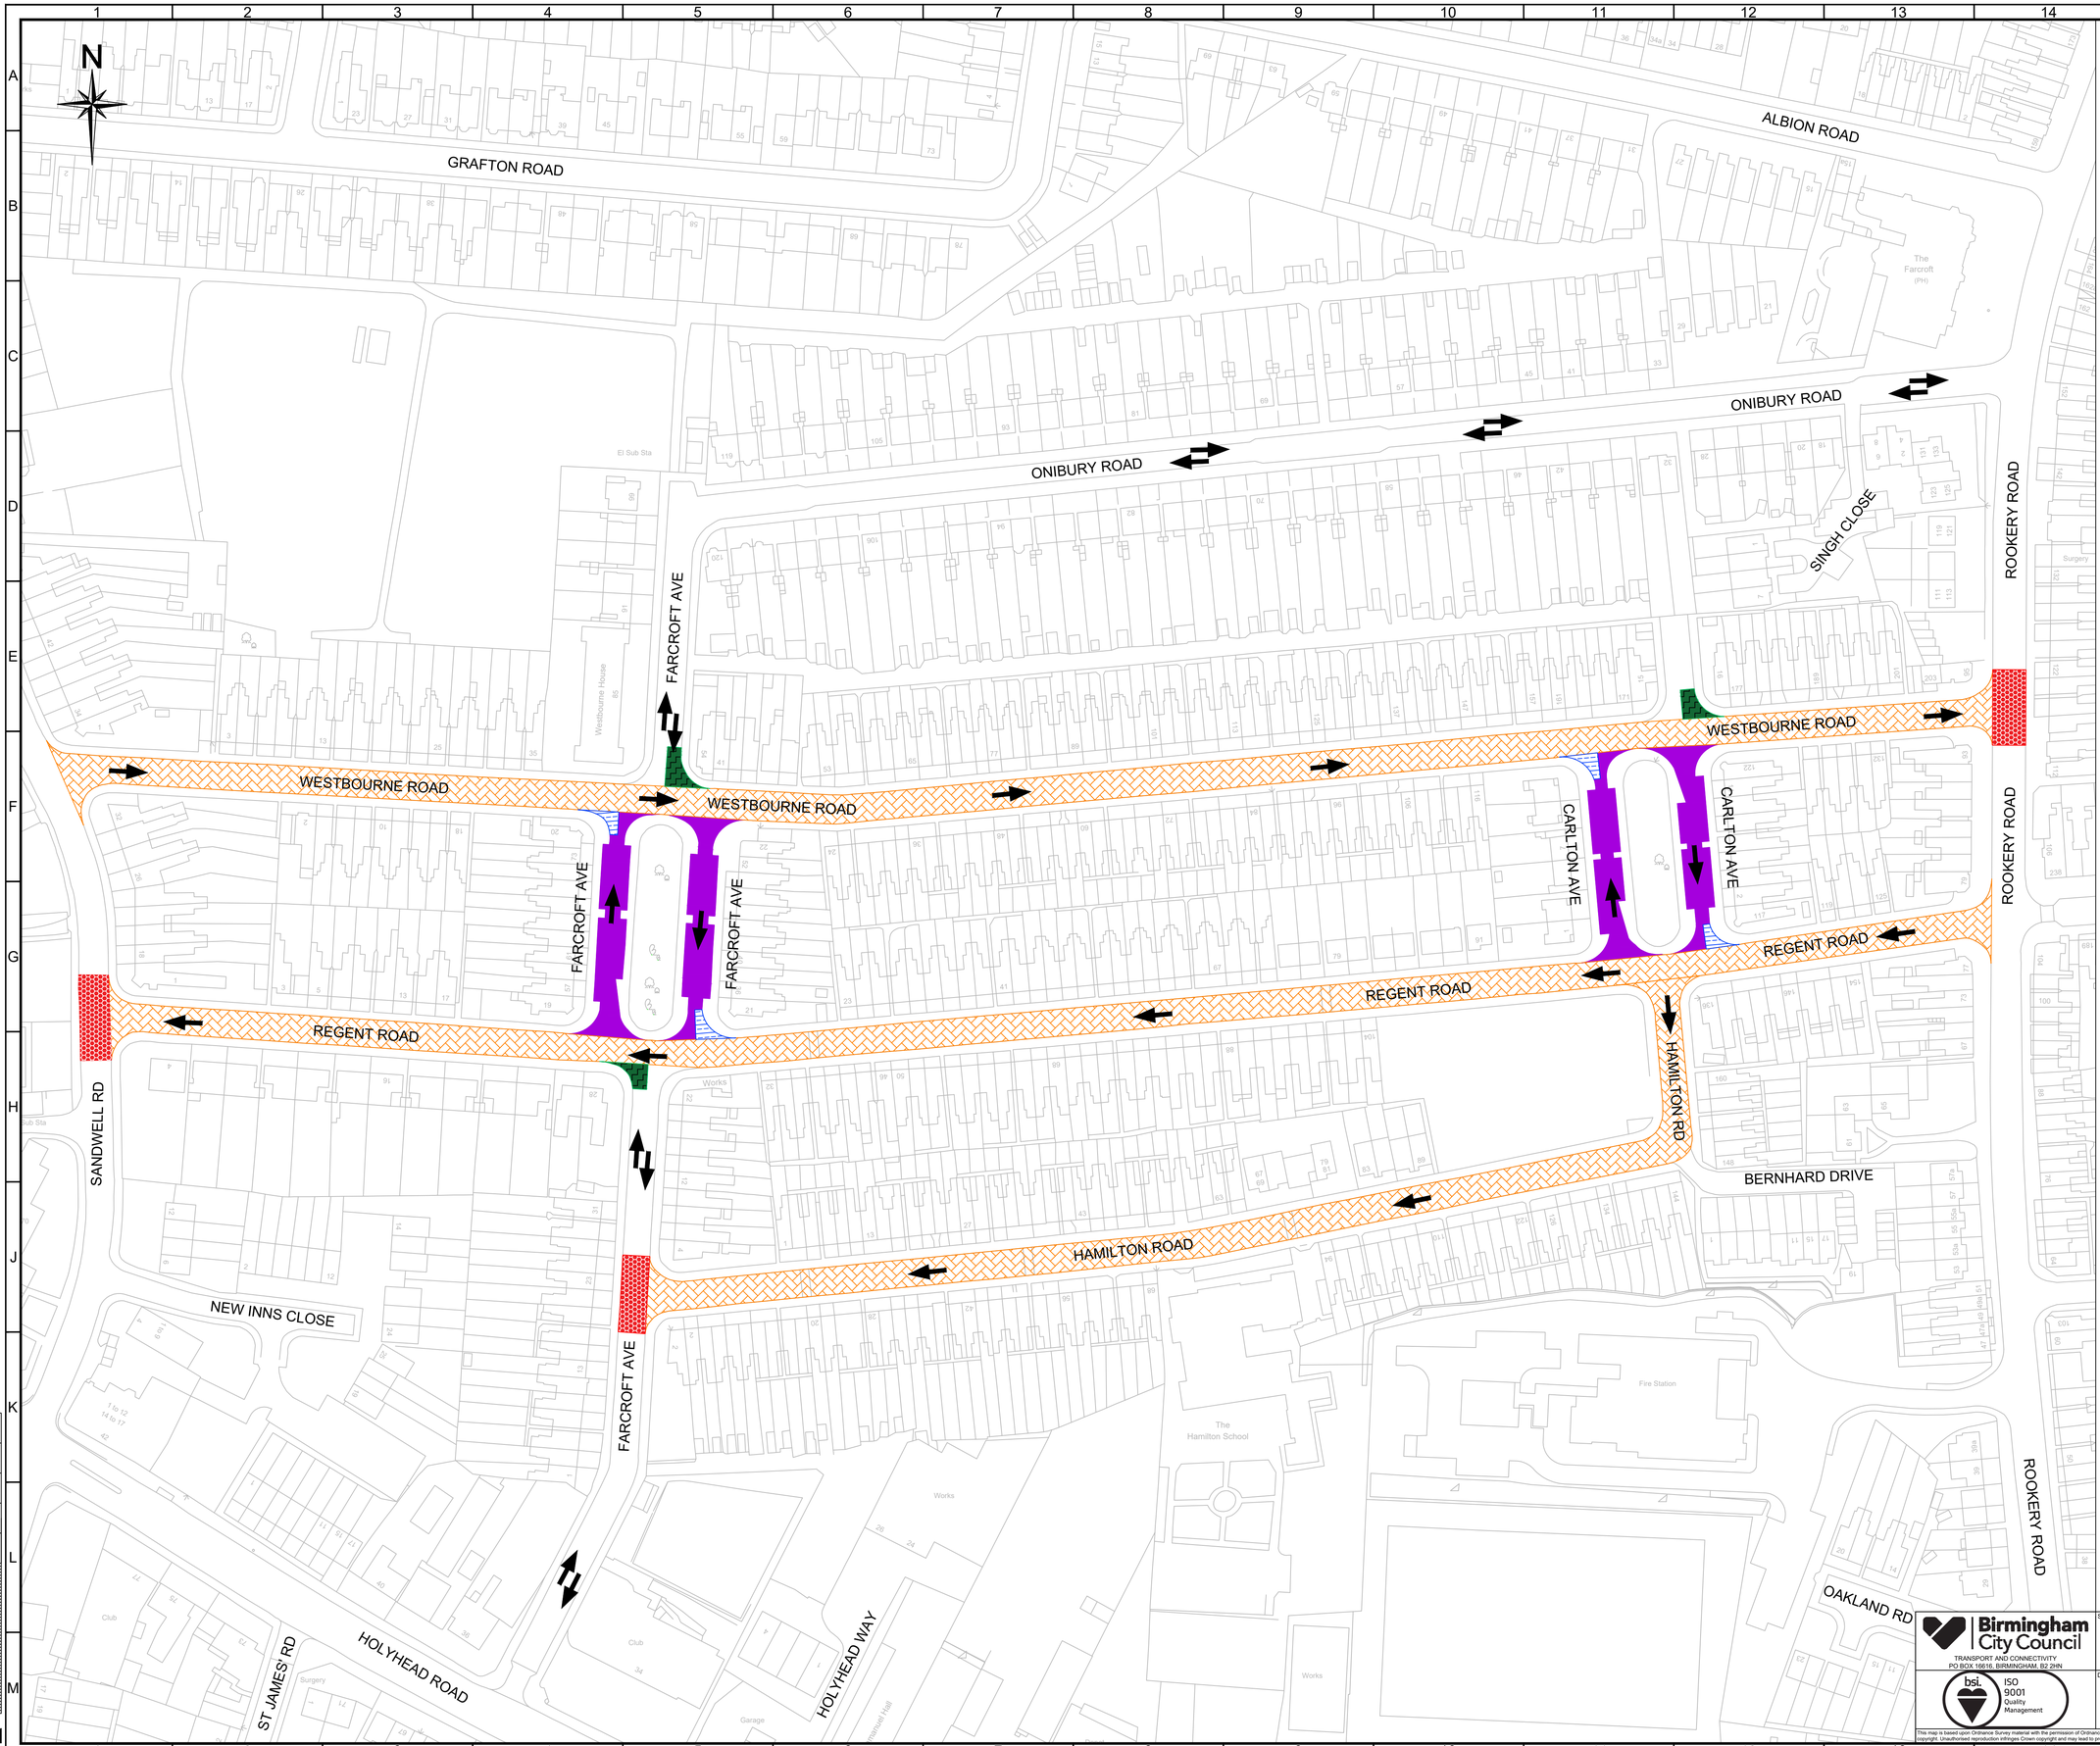

Key

- No Left Turn
- No Right Turn
- No Entry
- One way traffic movement in the direction of arrow
- Existing One way traffic movement in the direction of arrow

Birmingham City Council
TRANSPORT AND CONNECTIVITY
PO BOX 16616, BIRMINGHAM, B2 2HN

bsi. ISO 9001 Quality Management

SCHEME
BIRMINGHAM CITY COUNCIL
HOLYHEAD SOUTH TMS
(TRAFFIC REGULATION) ORDER 2026

DRAWING
COMBINED SOUTH SCHEME
TRAFFIC MOVEMENT

DATE	REV	REVISIONS	DRN	PM

DRAWN	DESIGNER	CHK	REVISION
DAF 2026/05/26	NR 2026/05/26	NR 2026/05/26	-

DRAWING STATUS: CONSULTATION
SCALE: NTS
DWG. No: CA-03296-03-03-TRO-112

DRAFT

This map is based upon Ordnance Survey material with the permission of Ordnance Survey on behalf of the Controller of His Majesty's Stationery Office Crown copyright. Unauthorised reproduction infringes Crown copyright and may lead to prosecution or civil proceedings. B.C.C. Licence No AC000008195(8 Date 2026

A1

FILE PATH - X:\Commission\CA-03296-03 Local Improvement Budget4.0 Drawings\03. Holyhead Road Traffic Management Scheme\02. Working Drawings\CA-03296-03-03-TRO-112 - Combined South Scheme 20mph Zone TRO.dwg