FILE PATH - X:\Commissions\L00228 Kings Heath and Moseley Places for People\4.0 Drawings\01. Package 1\03. Approved Drawings\01. Preliminary Design\Drawings\L00228-BCC-P1-GA-110.dwg

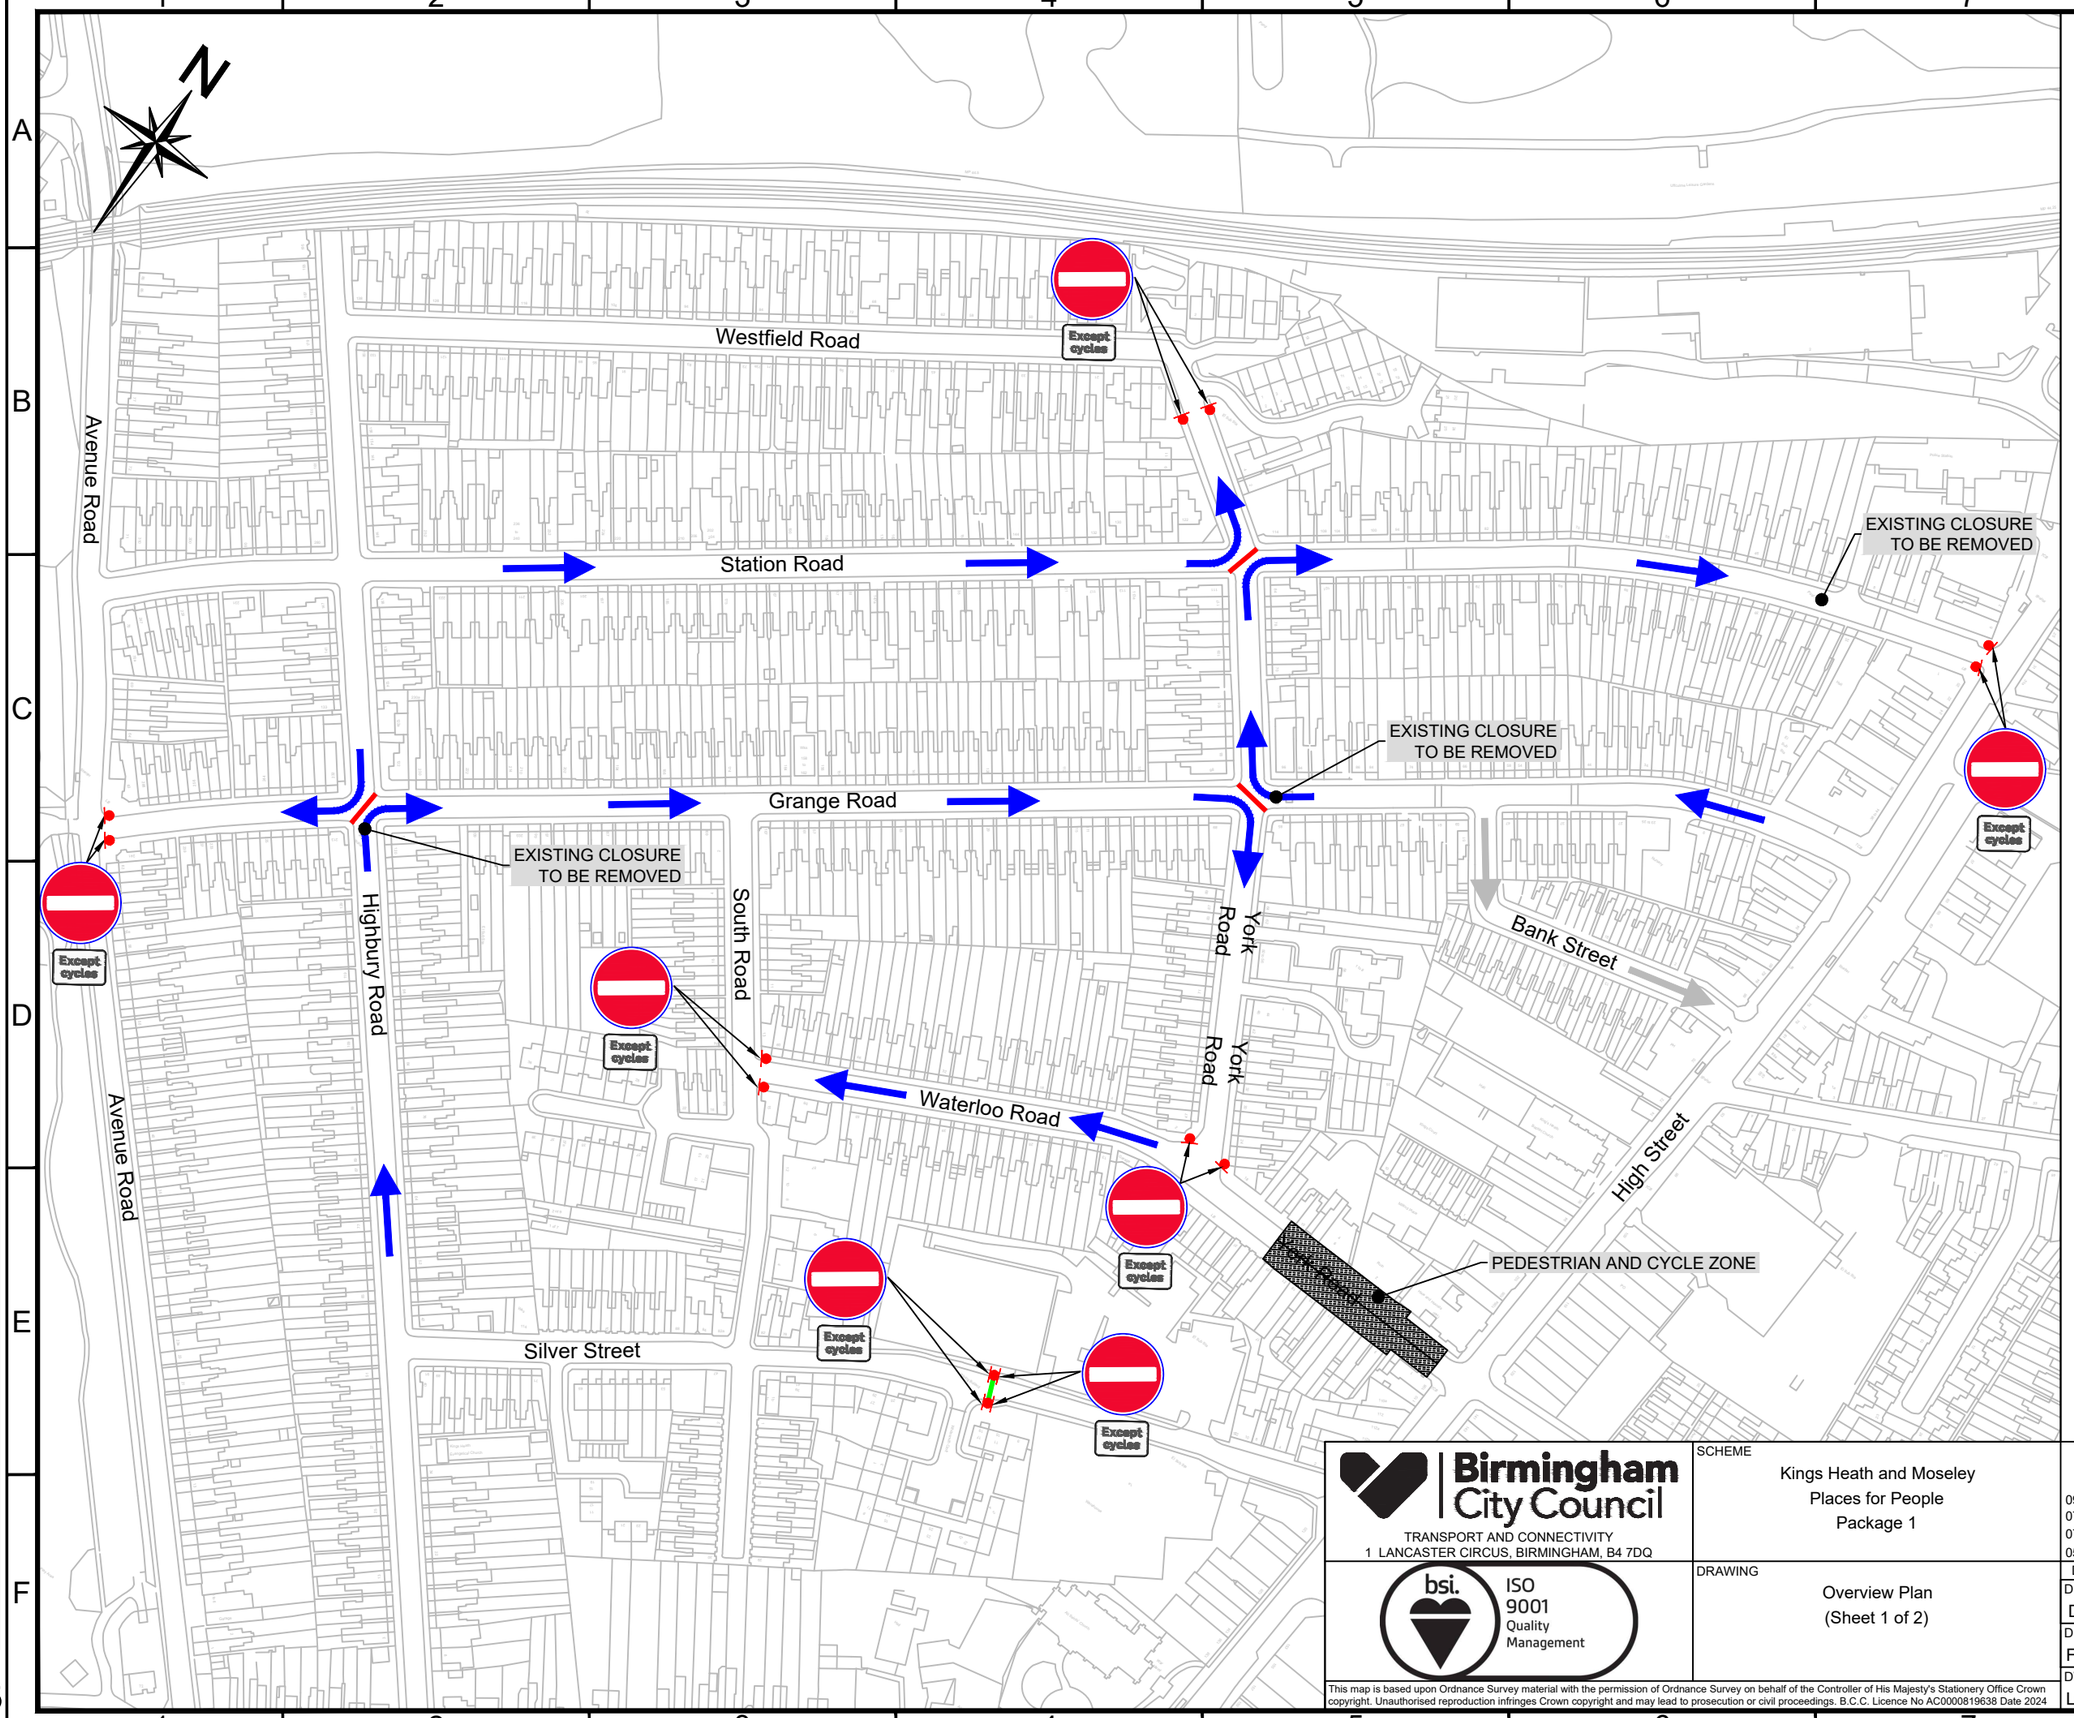

Key

- New road sign on single post
- New fixed bollards road closure, no access except cycles
- New kerbed closure, no access except cycles
- Permitted vehicle movement
- Existing permitted vehicle movement

Notes:

1. Contra-flow cycling will be allowed and indicated with appropriate signage along all one-way streets.
2. Parking restrictions will be implememnted at the vicinity of junctions to ensure turning movements are unobstructed by parked vehicles.
3. Changes to traffic regulation orders will be subject to statutory consultation.

Birmingham City Council
TRANSPORT AND CONNECTIVITY
1 LANCASTER CIRCUS, BIRMINGHAM, B4 7DQ

ISO 9001 Quality Management

SCHEME: Kings Heath and Moseley Places for People Package 1

DRAWING: Overview Plan (Sheet 1 of 2)

DATE	REV.	REVISIONS	DRN	PM
09/2025	P3	York Rd note amended	MD	AN
07/2025	P2	Removed closures shown	MD	AN
07/2025	P1	Updated information	MD	AN
05/2025	P0	For Information	DAF	AN

DRAWN	DESIGNER	PM	REVISION
DAF 23/05/25	BCC 23/05/25	AN 23/05/25	P3

DRAWING STATUS: FOR INFORMATION
SCALE: N.T.S
DWG. No: L00228-BCC-P1-GA-110

This map is based upon Ordnance Survey material with the permission of Ordnance Survey on behalf of the Controller of His Majesty's Stationery Office Crown copyright. Unauthorised reproduction infringes Crown copyright and may lead to prosecution or civil proceedings. B.C.C. Licence No AC0000819638 Date 2024

A3

FILE PATH - \\SV\WCCG112\InfrastructureProjects\Commissions\L00228 Kings Heath and Moseley Places for People\4.0 Drawings\01. Package 1\03. Approved Drawings\L00228-BCC-P1-GA-111.dwg

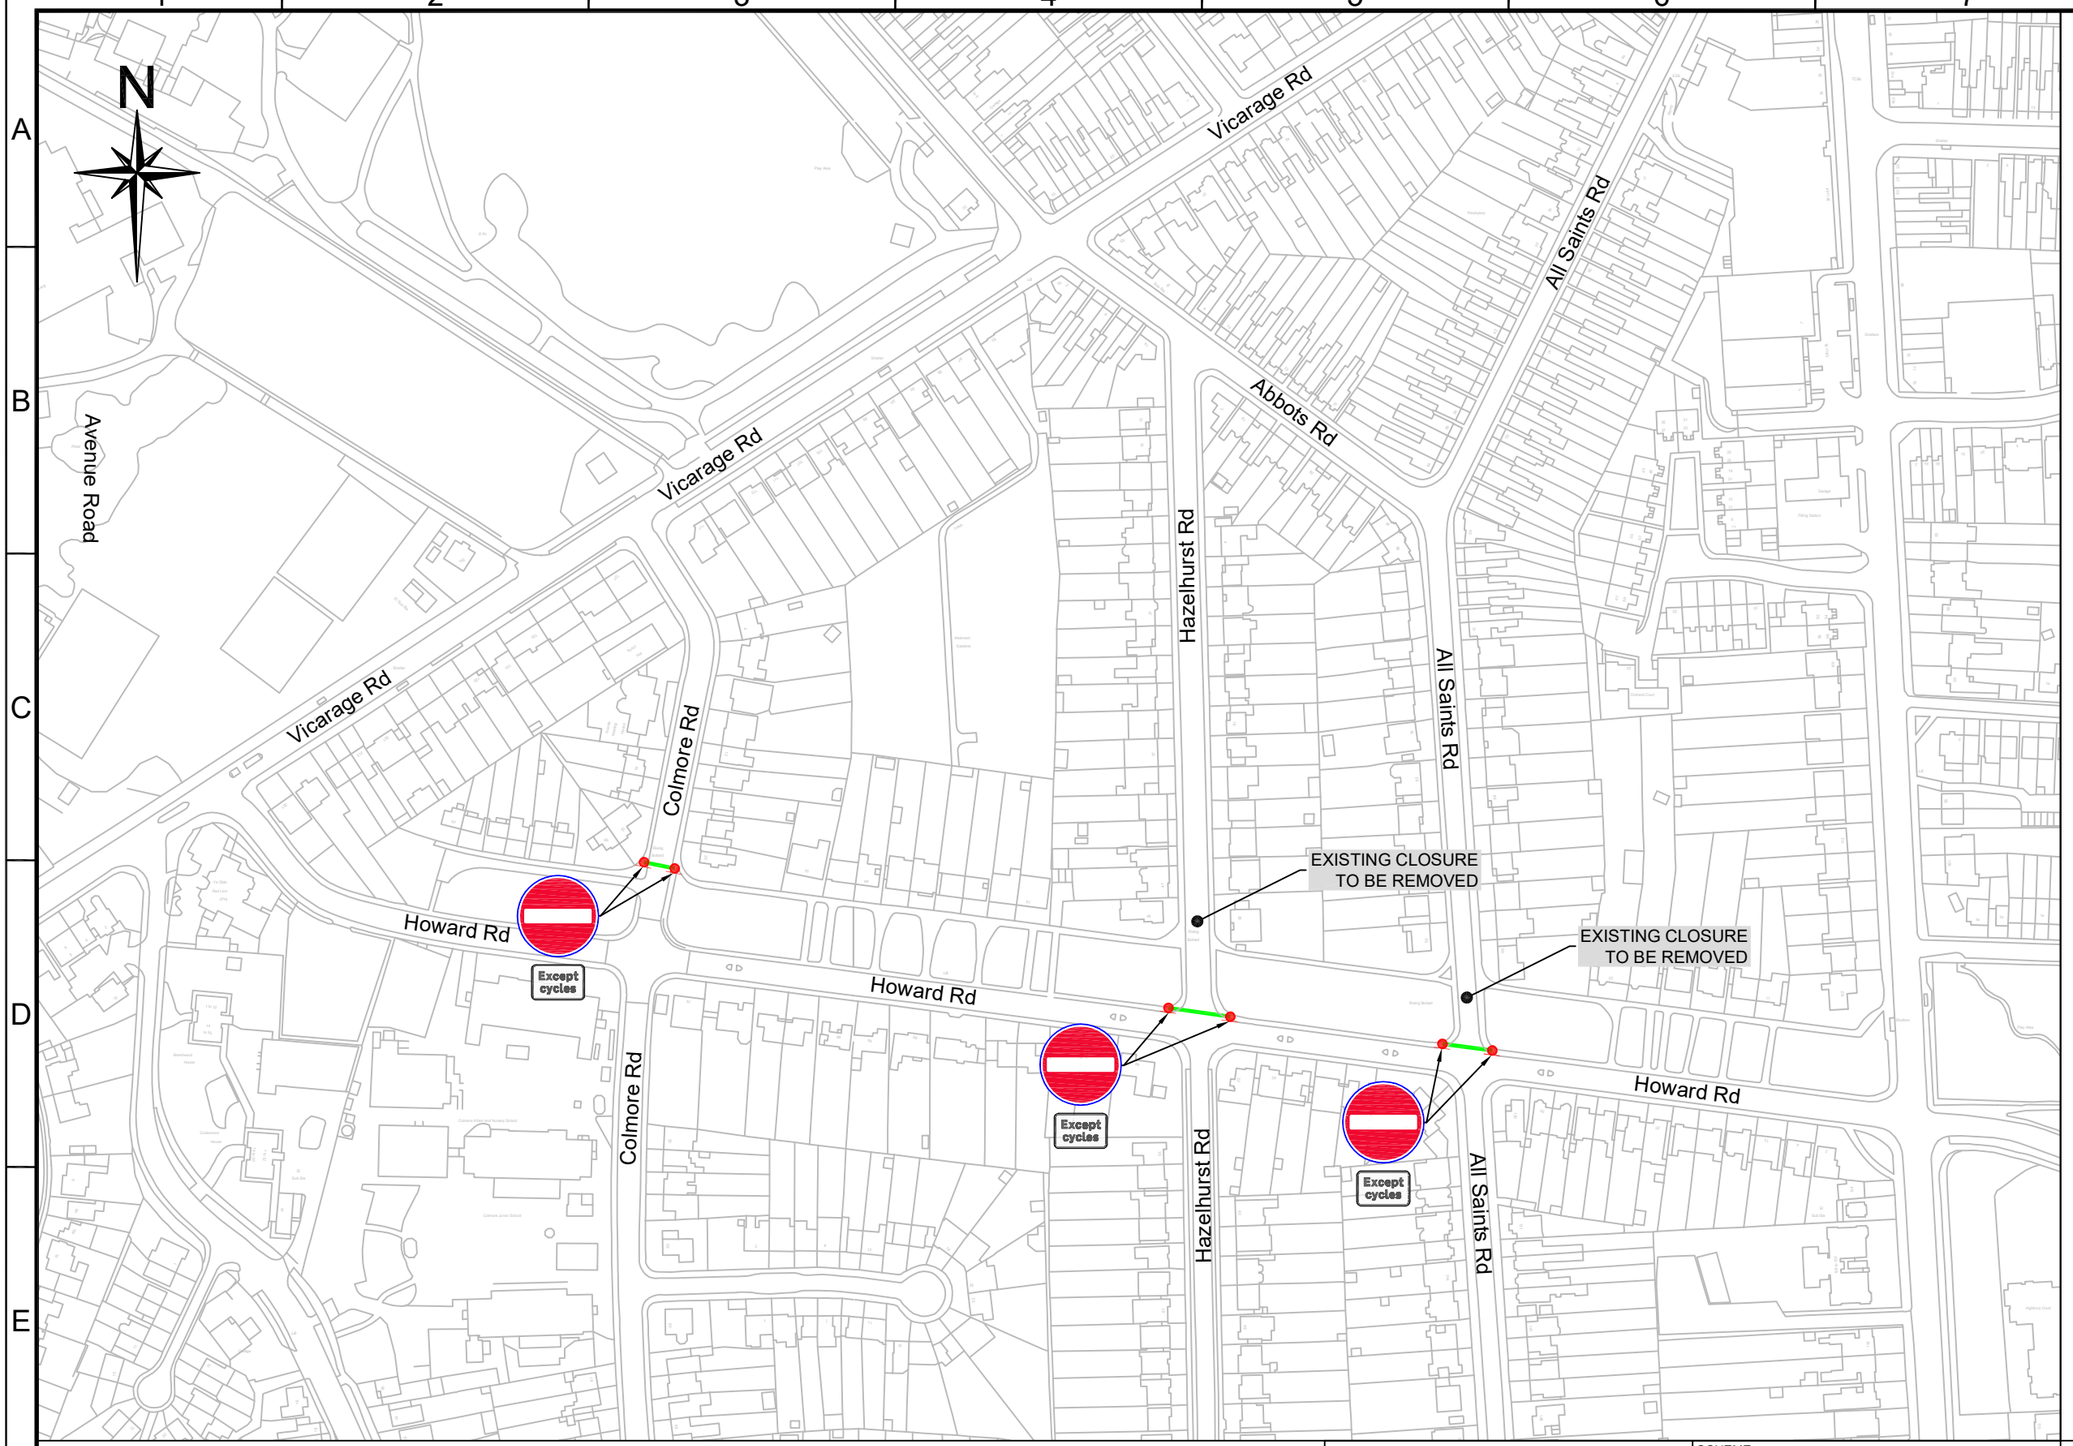

Key

- New road sign on single post
- New fixed bollards road closure, no access except cycles
- New kerbed closure, no access except cycles
- Permitted vehicle movement
- Existing permitted vehicle movement

Notes:

1. Contra-flow cycling will be allowed and indicated with appropriate signage along all one-way streets.
2. Parking restrictions will be implememnted at the vicinity of junctions to ensure turning movements are unobstructed by parked vehicles.
3. Changes to traffic regulation orders will be subject to statutory consultation.

Birmingham City Council
TRANSPORT AND CONNECTIVITY
1 LANCASTER CIRCUS, BIRMINGHAM, B4 7DQ

bsi. ISO 9001 Quality Management

This map is based upon Ordnance Survey material with the permission of Ordnance Survey on behalf of the Controller of His Majesty's Stationery Office Crown copyright. Unauthorised reproduction infringes Crown copyright and may lead to prosecution or civil proceedings. B.C.C. Licence No AC0000819638 Date 2024

SCHEME: Kings Heath and Moseley Places for People Package 1

DRAWING: Overview Plan (Sheet 2 of 2)

DATE	REV.	REVISIONS	DRN	PM
07/2025	P2	Removed closures shown	MD	AN
07/2025	P1	Updated information	MD	AN
05/2025	P0	For Information	DAF	AN

DRAWN	DESIGNER	PM	REVISION
DAF 23/05/25	BCC 23/05/25	AN 23/05/25	P2

DRAWING STATUS	SCALE
FOR INFORMATION	N.T.S

DWG. No: L00228-BCC-P1-GA-111

A3

FILE PATH - \\SVWCCG1121\Infrastructure Projects\Commissions\L00228 Kings Heath and Moseley Places for People\4.0 Drawings\02. Package 2\03. Approved Drawings\01. Preliminary Design

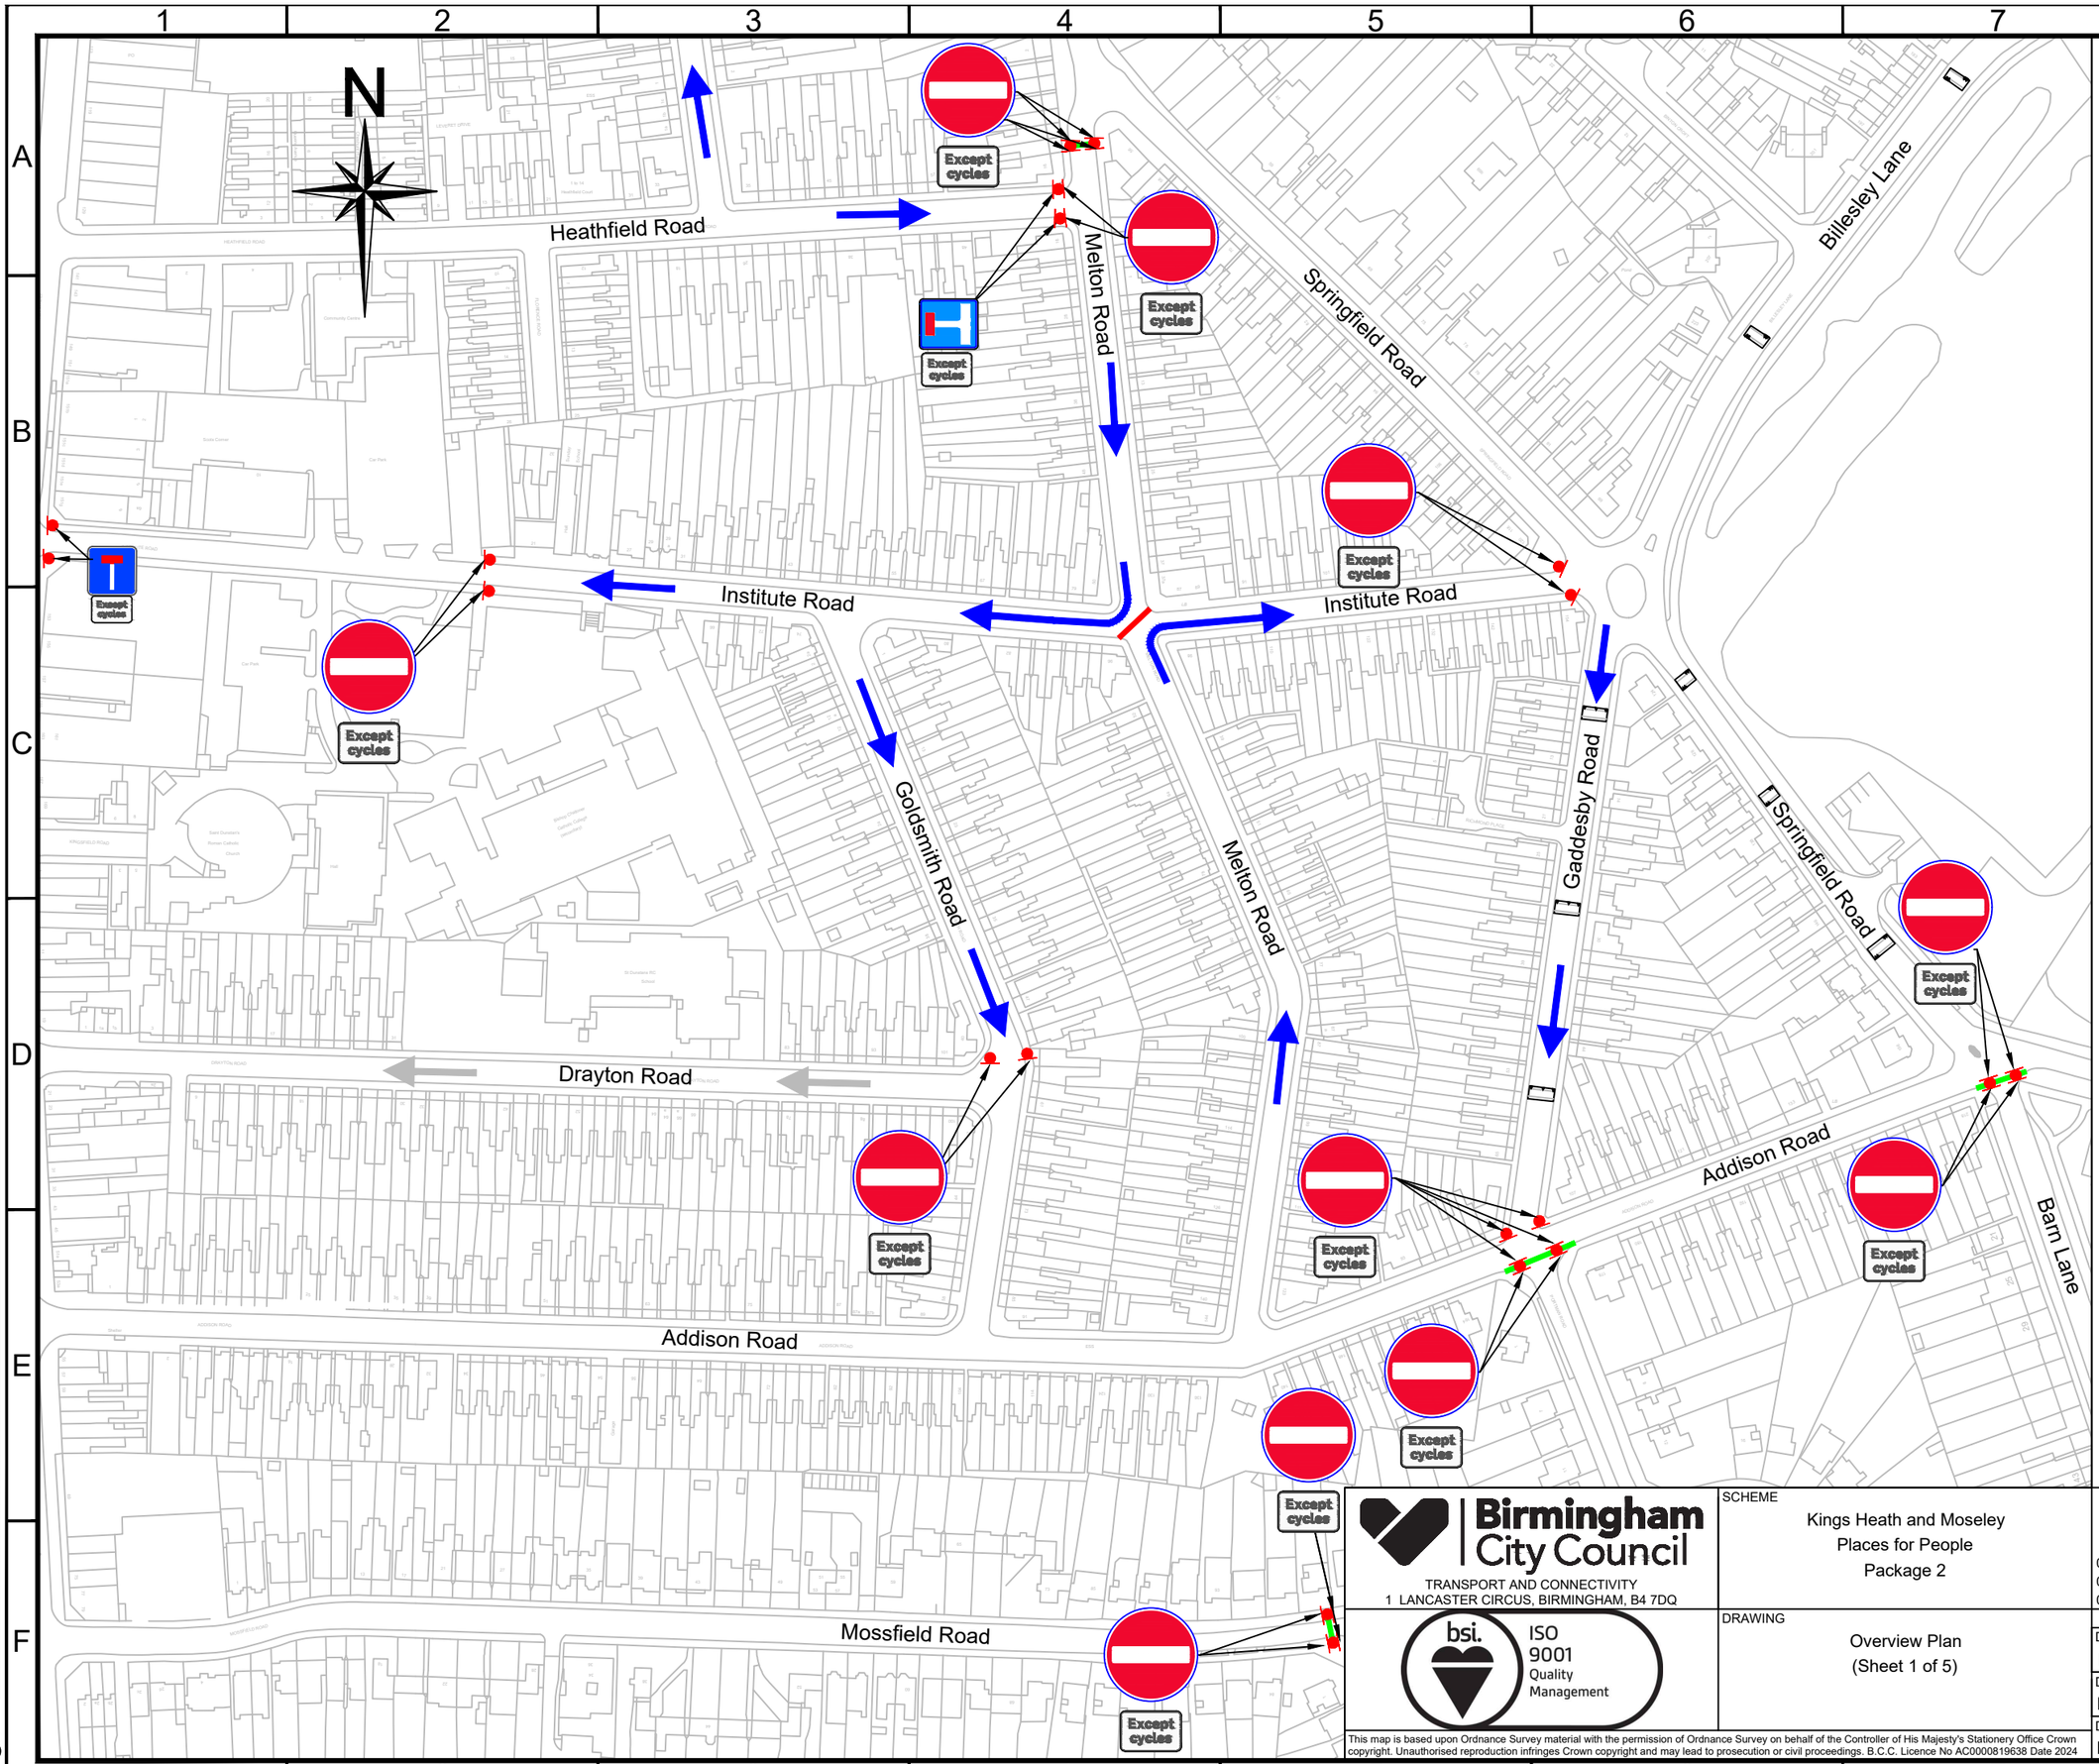
N
Heathfield Road
Melton Road
Springfield Road
Billesley Lane
Except cycles
Except cycles
Except cycles

FILE PATH - \\SVWCCG112\InfrastructureProjects\Commissions\L00228 Kings Heath and Moseley Places for People\4.0 Drawings\02. Package 2\03. Approved Drawings\01. Preliminary Design\D

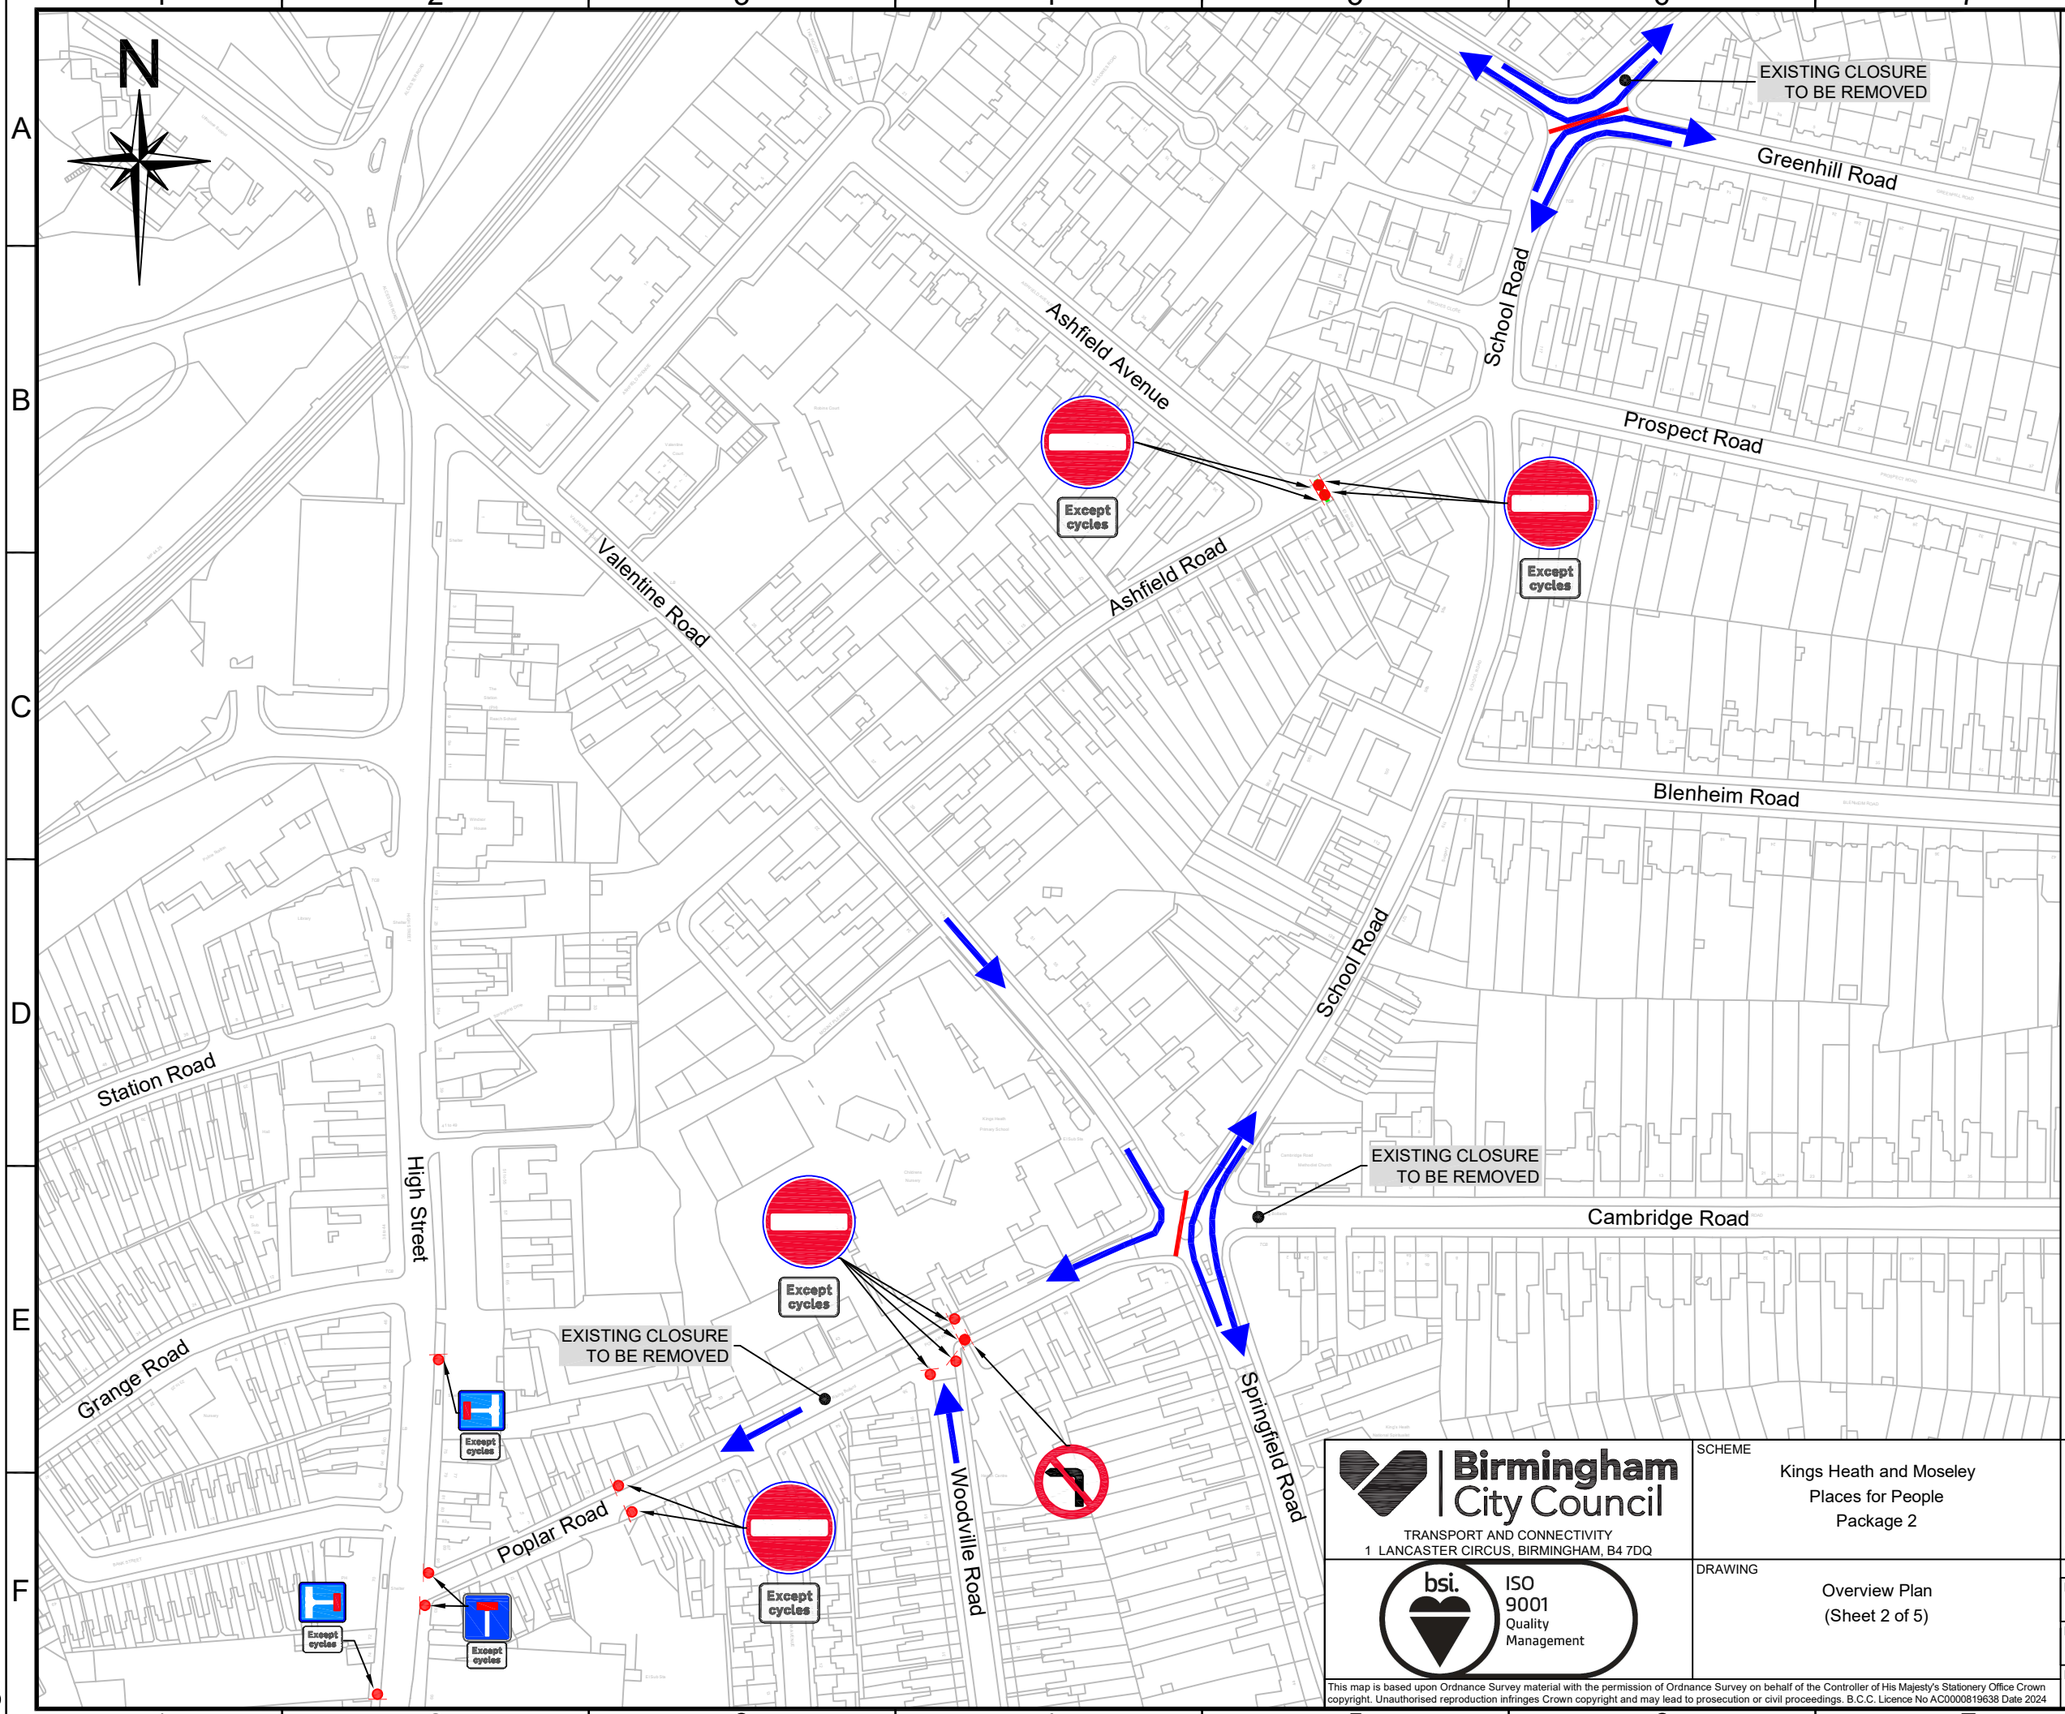

Key

- New road sign on single post
- New fixed bollards road closure, no access except cycles
- New kerbed closure, no access except cycles
- Permitted vehicle movement
- Existing permitted vehicle movement
- Traffic Island
- Proposed Sinusoidal road hump

Notes:

1. Contra-flow cycling will be allowed and indicated with appropriate signage along all one-way streets.
2. Parking restrictions will be implememnted at the vicinity of junctions to ensure turning movements are unobstructed by parked vehicles.
3. Changes to traffic regulation orders will be subject to statutory consultation.

Birmingham City Council
TRANSPORT AND CONNECTIVITY
1 LANCASTER CIRCUS, BIRMINGHAM, B4 7DQ

ISO 9001 Quality Management

SCHEME: Kings Heath and Moseley Places for People Package 2

DRAWING: Overview Plan (Sheet 2 of 5)

DATE	REV.	REVISIONS	DRN	PM
07/2025	P2	Removed closures shown	MD	AN
07/2025	P1	Updated Information	MD	AN
05/2025	P0	For Information	DAF	AN

DRAWN	DESIGNER	PM	REVISION
DAF 23/05/25	BCC 23/05/25	AN 23/05/25	P2

DRAWING STATUS: FOR INFORMATION
SCALE: N.T.S
DWG. No: L00228-BCC-P2-GA-111

This map is based upon Ordnance Survey material with the permission of Ordnance Survey on behalf of the Controller of His Majesty's Stationery Office Crown copyright. Unauthorised reproduction infringes Crown copyright and may lead to prosecution or civil proceedings. B.C.C. Licence No AC0000819638 Date 2024

A3

FILE PATH - \\SVWCCG112\InfrastructureProjects\Commissions\L00228 Kings Heath and Moseley Places for People\4.0 Drawings\02. Package 2\03. Approved Drawings\01. Preliminary Design\D

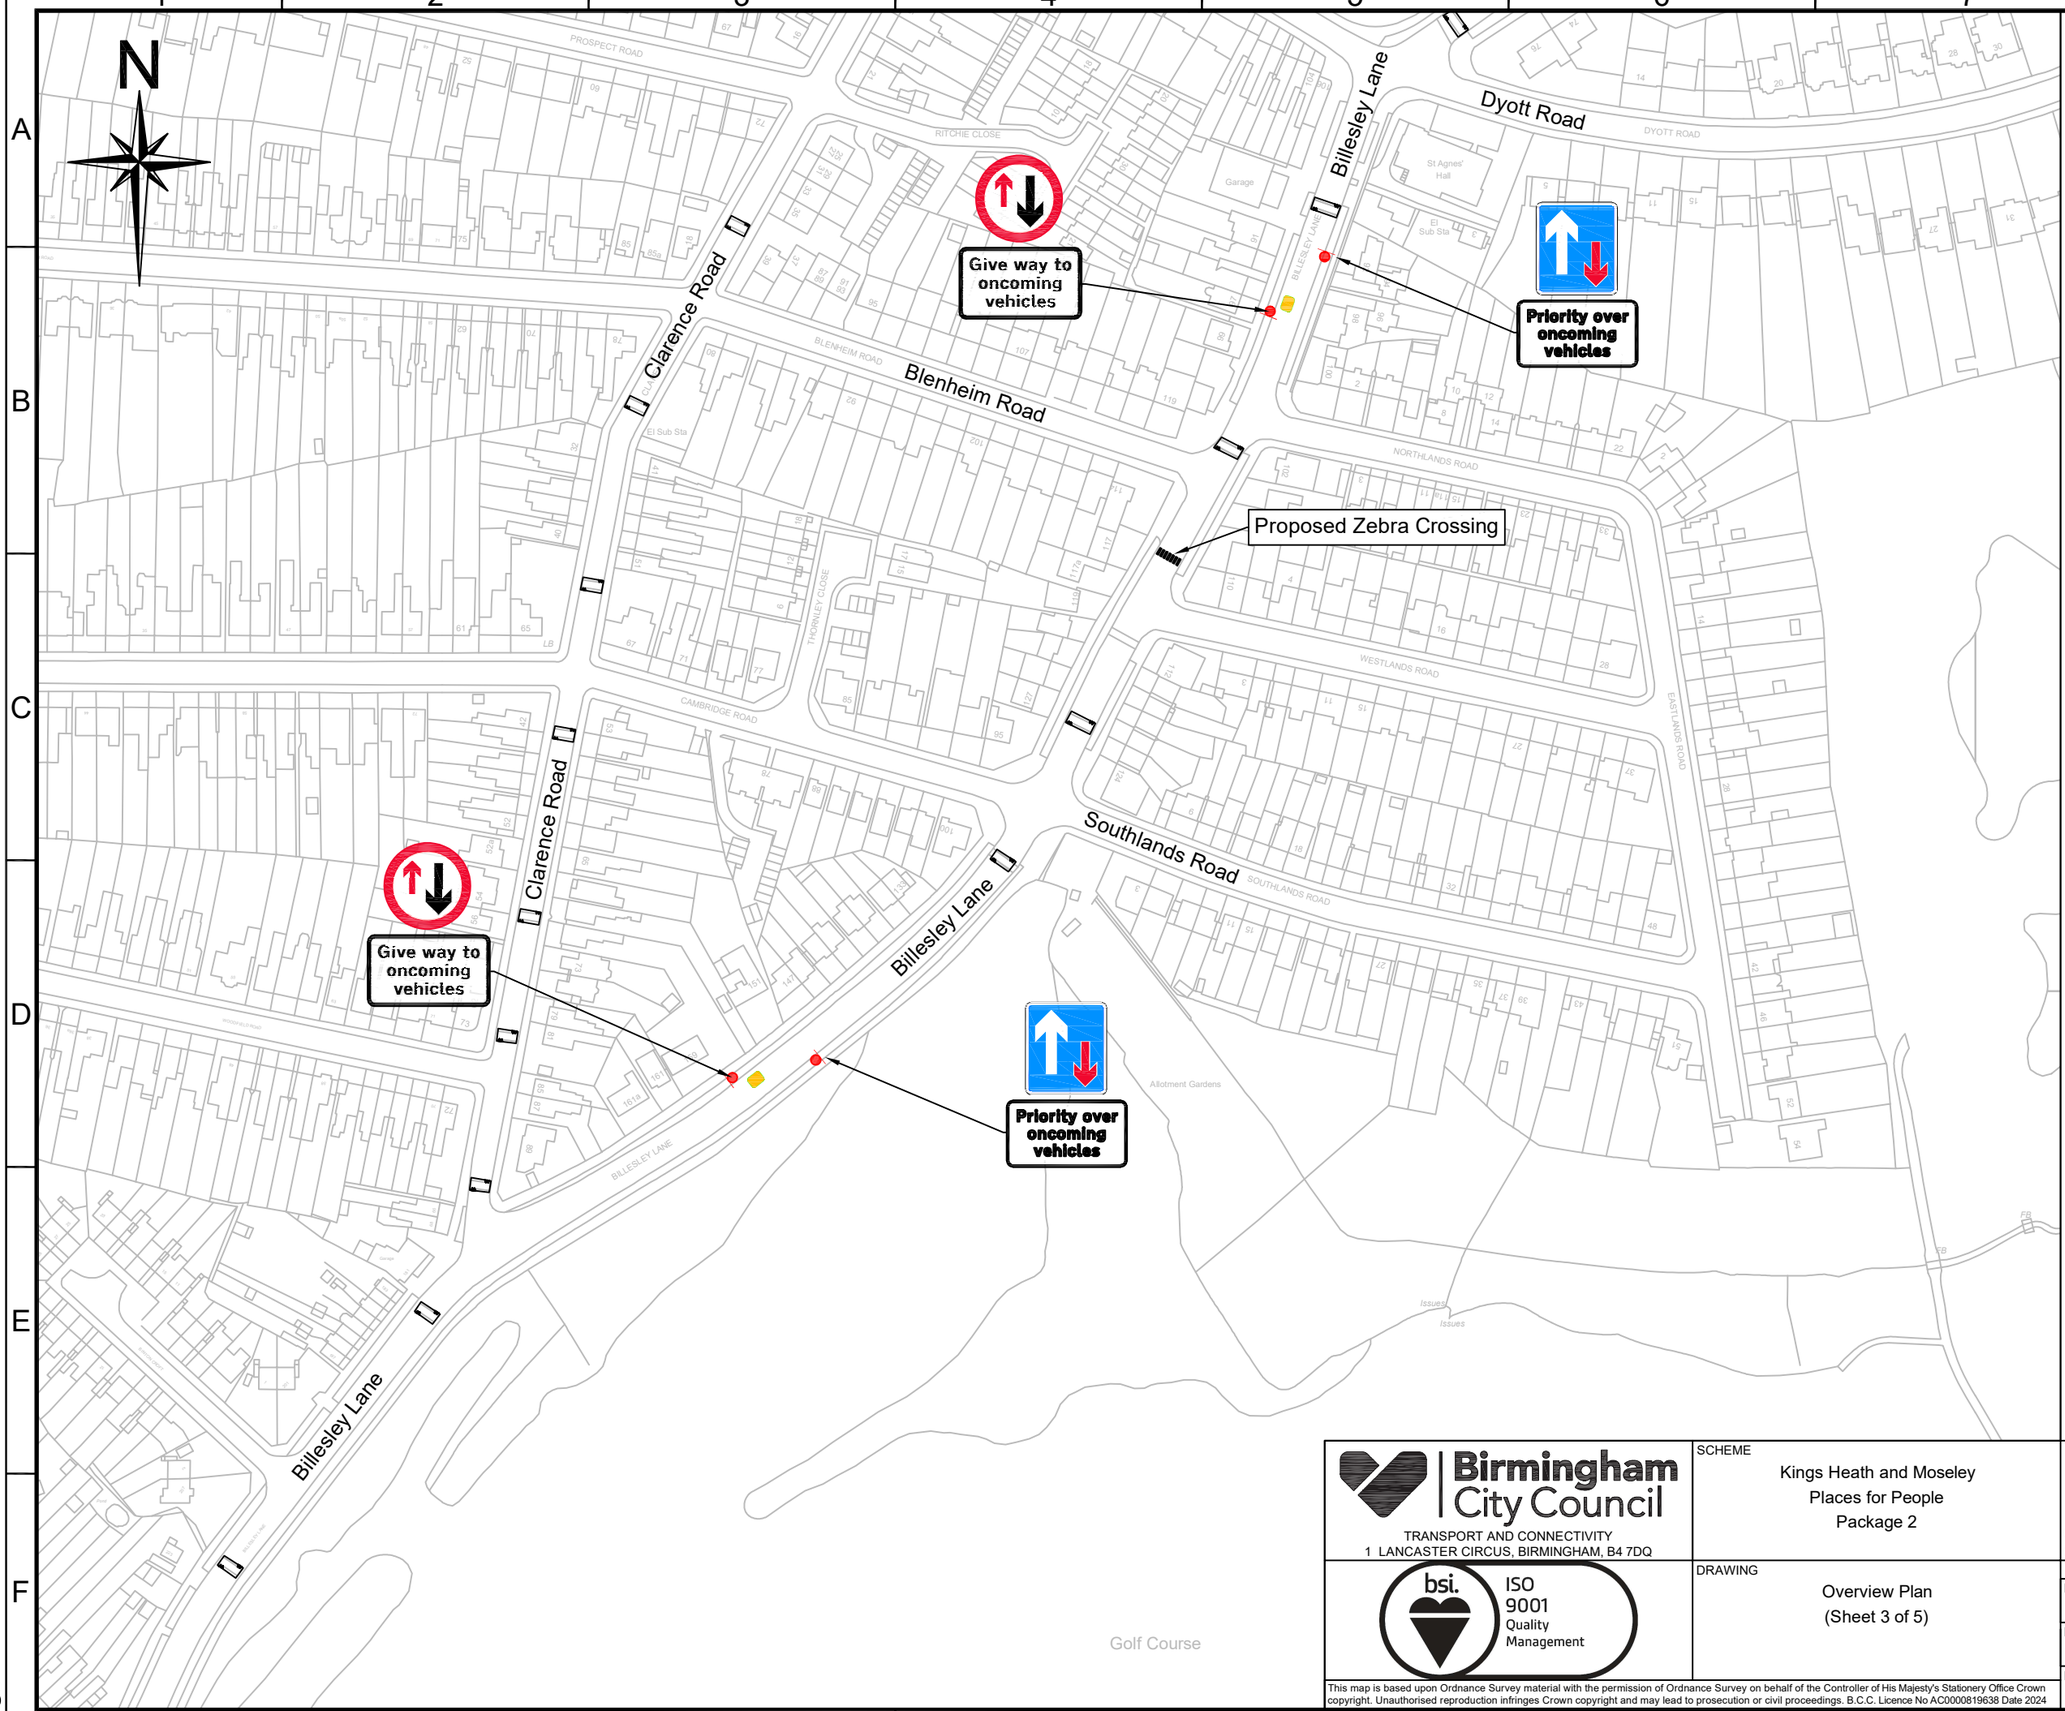

Key

- New road sign on single post
- New fixed bollards road closure, no access except cycles
- New kerbed closure, no access except cycles
- Permitted vehicle movement
- Existing permitted vehicle movement
- Traffic Island
- Proposed Sinusoidal road hump

Notes:

1. Contra-flow cycling will be allowed and indicated with appropriate signage along all one-way streets.
2. Parking restrictions will be implememnted at the vicinity of junctions to ensure turning movements are unobstructed by parked vehicles.
3. Changes to traffic regulation orders will be subject to statutory consultation.

Birmingham City Council
TRANSPORT AND CONNECTIVITY
1 LANCASTER CIRCUS, BIRMINGHAM, B4 7DQ

bsi. ISO 9001 Quality Management

SCHEME: Kings Heath and Moseley Places for People Package 2

DRAWING: Overview Plan (Sheet 3 of 5)

DATE	REV.	REVISIONS	DRN	PM
07/2025	P1	Updated Information	MD	AN
05/2025	P0	For Information	DAF	AN

DRAWN	DESIGNER	PM	REVISION
DAF 23/05/25	BCC 23/05/25	AN 23/05/25	P1

DRAWING STATUS: FOR INFORMATION
SCALE: N.T.S
DWG. No: L00228-BCC-P2-GA-112

This map is based upon Ordnance Survey material with the permission of Ordnance Survey on behalf of the Controller of His Majesty's Stationery Office Crown copyright. Unauthorised reproduction infringes Crown copyright and may lead to prosecution or civil proceedings. B.C.C. Licence No AC0000819638 Date 2024

A3

FILE PATH - \\SVWCCG112\InfrastructureProjects\Commissions\L00228 Kings Heath and Moseley Places for People\4.0 Drawings\02. Package 2\03. Approved Drawings\01. Preliminary Design.dwg

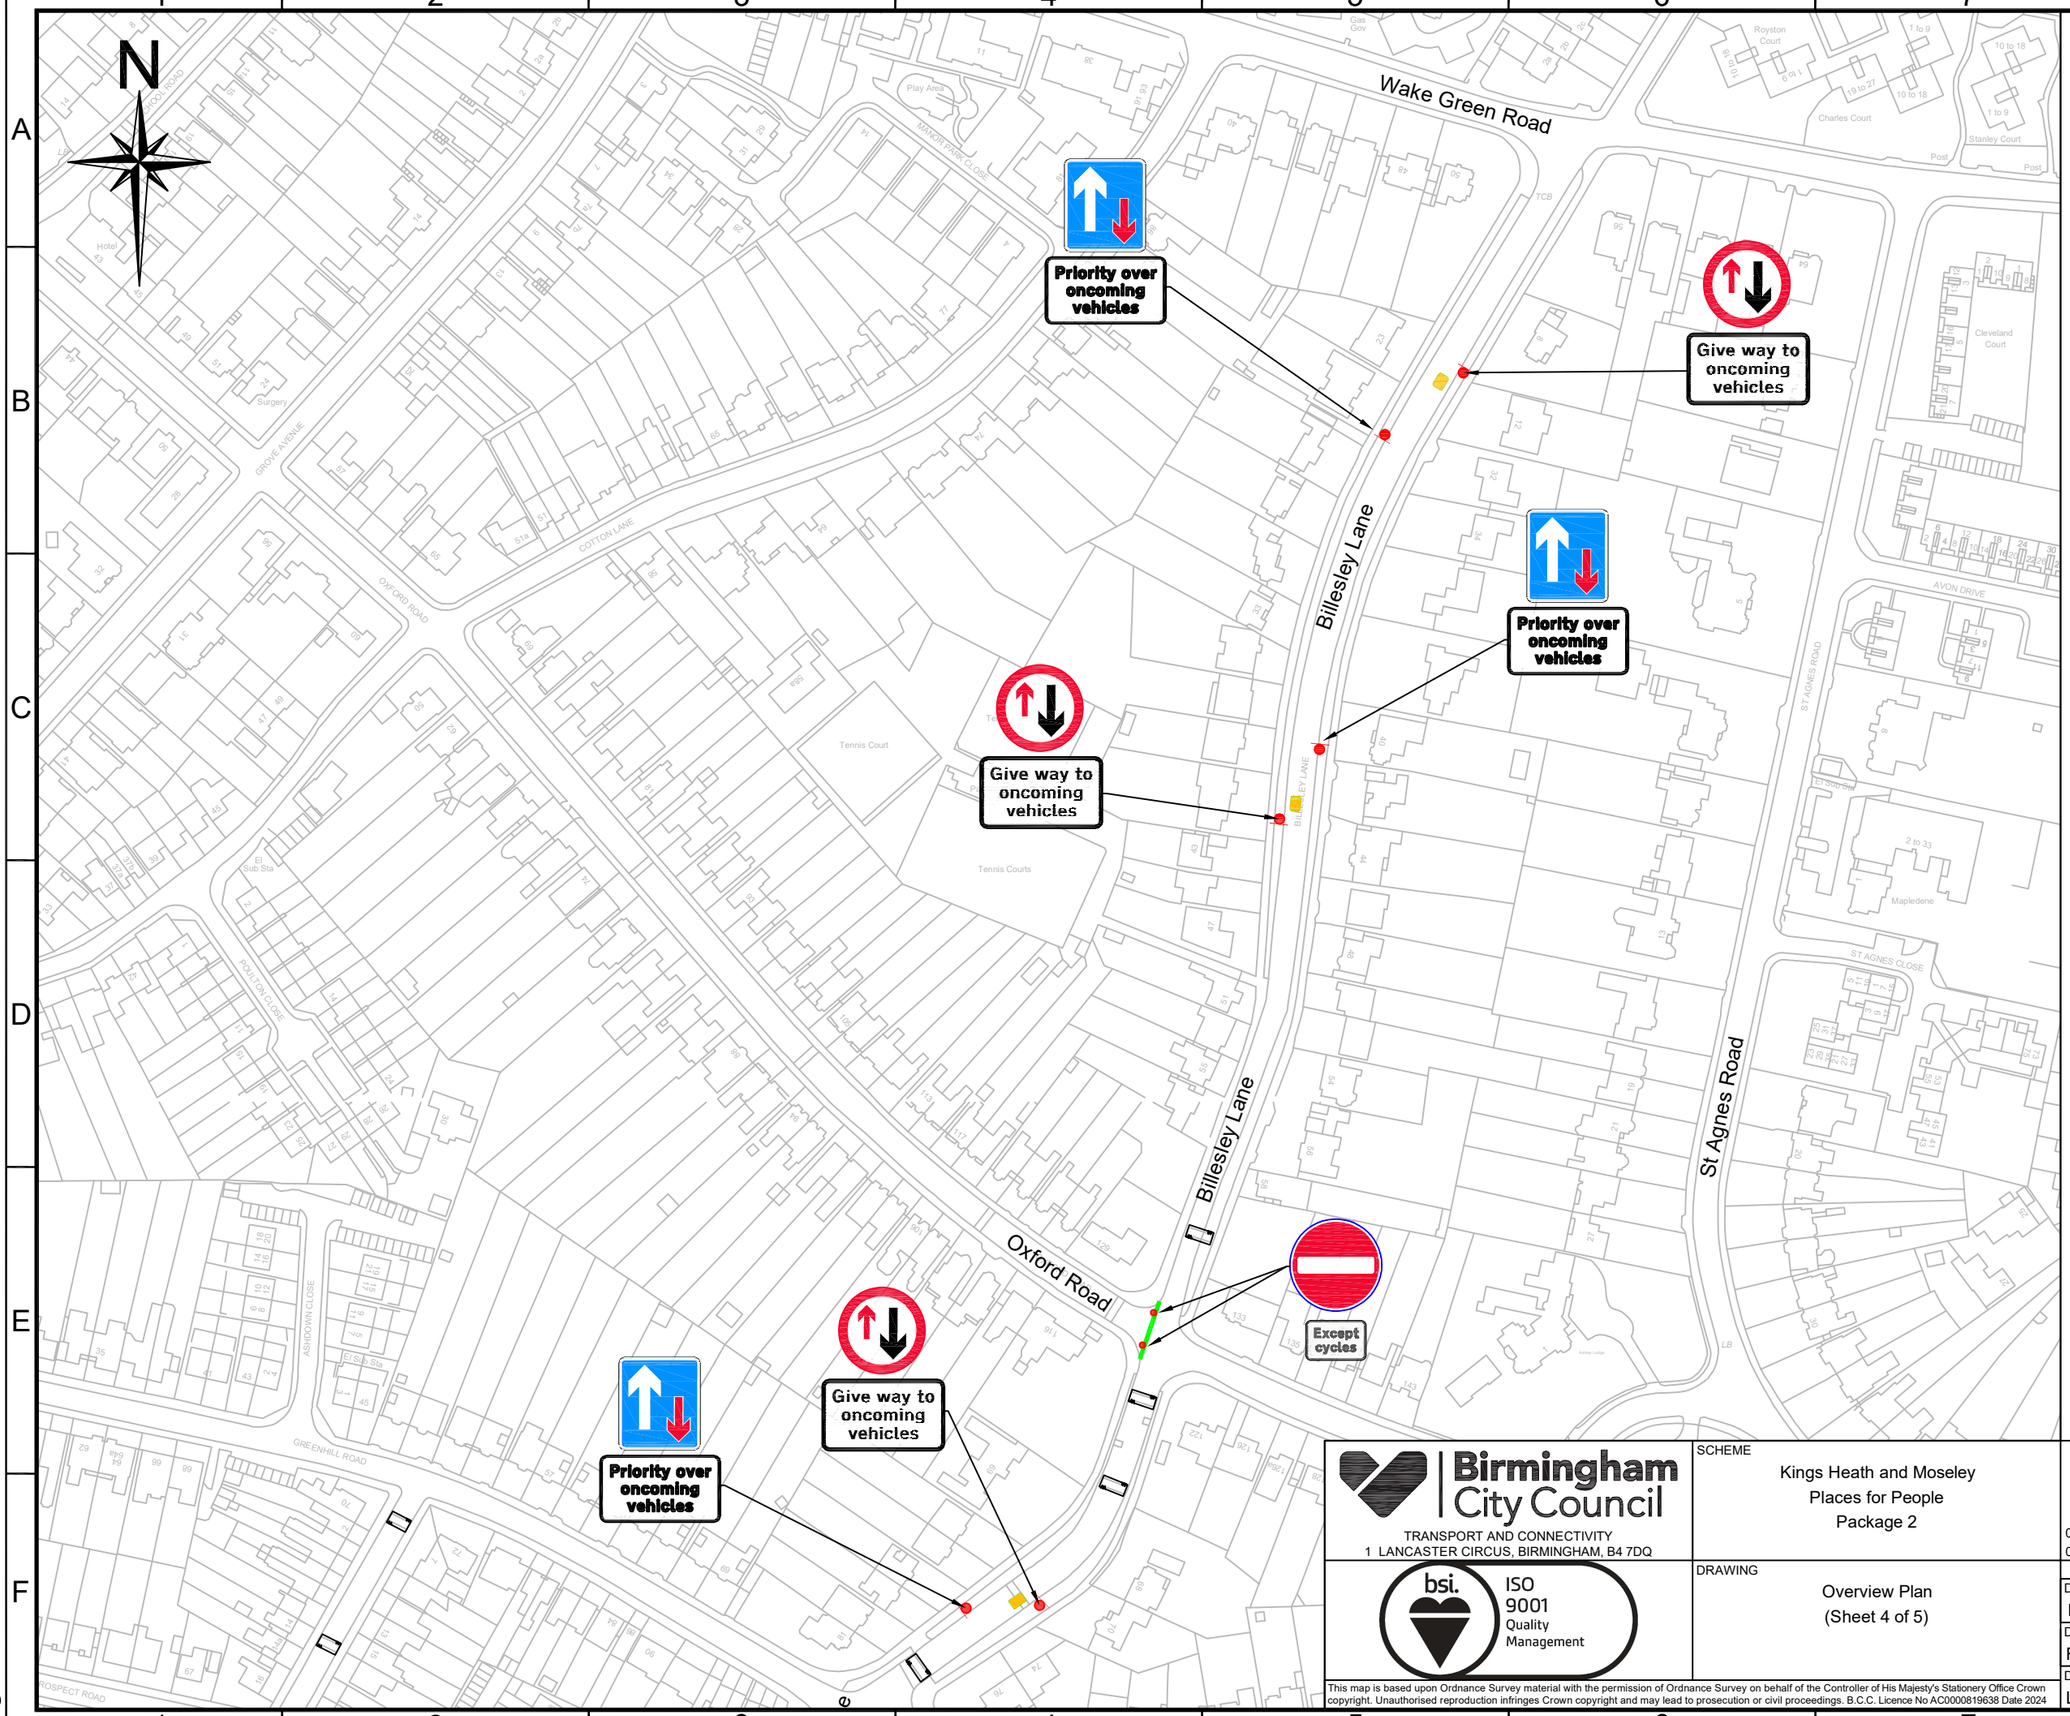

Key

- New road sign on single post
- New fixed bollards road closure, no access except cycles
- New kerbed closure, no access except cycles
- Permitted vehicle movement
- Existing permitted vehicle movement
- Traffic Island
- Proposed Sinusoidal road hump

Notes:

1. Contra-flow cycling will be allowed and indicated with appropriate signage along all one-way streets.
2. Parking restrictions will be implememnted at the vicinity of junctions to ensure turning movements are unobstructed by parked vehicles.
3. Changes to traffic regulation orders will be subject to statutory consultation.

Birmingham City Council
TRANSPORT AND CONNECTIVITY
1 LANCASTER CIRCUS, BIRMINGHAM, B4 7DQ

ISO 9001 Quality Management

SCHEME: Kings Heath and Moseley Places for People Package 2

DRAWING: Overview Plan (Sheet 4 of 5)

DATE	REV.	REVISIONS	DRN	PM
07/2025	P1	Updated Information	MD	AN
05/2025	P0	For Information	DAF	AN

DRAWN	DESIGNER	PM	REVISION
DAF 23/05/25	BCC 23/05/25	AN 23/05/25	P1

DRAWING STATUS: FOR INFORMATION
SCALE: N.T.S
DWG. No: L00228-BCC-P2-GA-113

This map is based upon Ordnance Survey material with the permission of Ordnance Survey on behalf of the Controller of His Majesty's Stationery Office Crown copyright. Unauthorised reproduction infringes Crown copyright and may lead to prosecution or civil proceedings. B.C.C. Licence No AC0000819638 Date 2024

A3

FILE PATH - \\SVWCCG112\InfrastructureProjects\Commissions\L00228 Kings Heath and Moseley Places for People\4.0 Drawings\02. Package 2\03. Approved Drawings\01. Preliminary Design\D

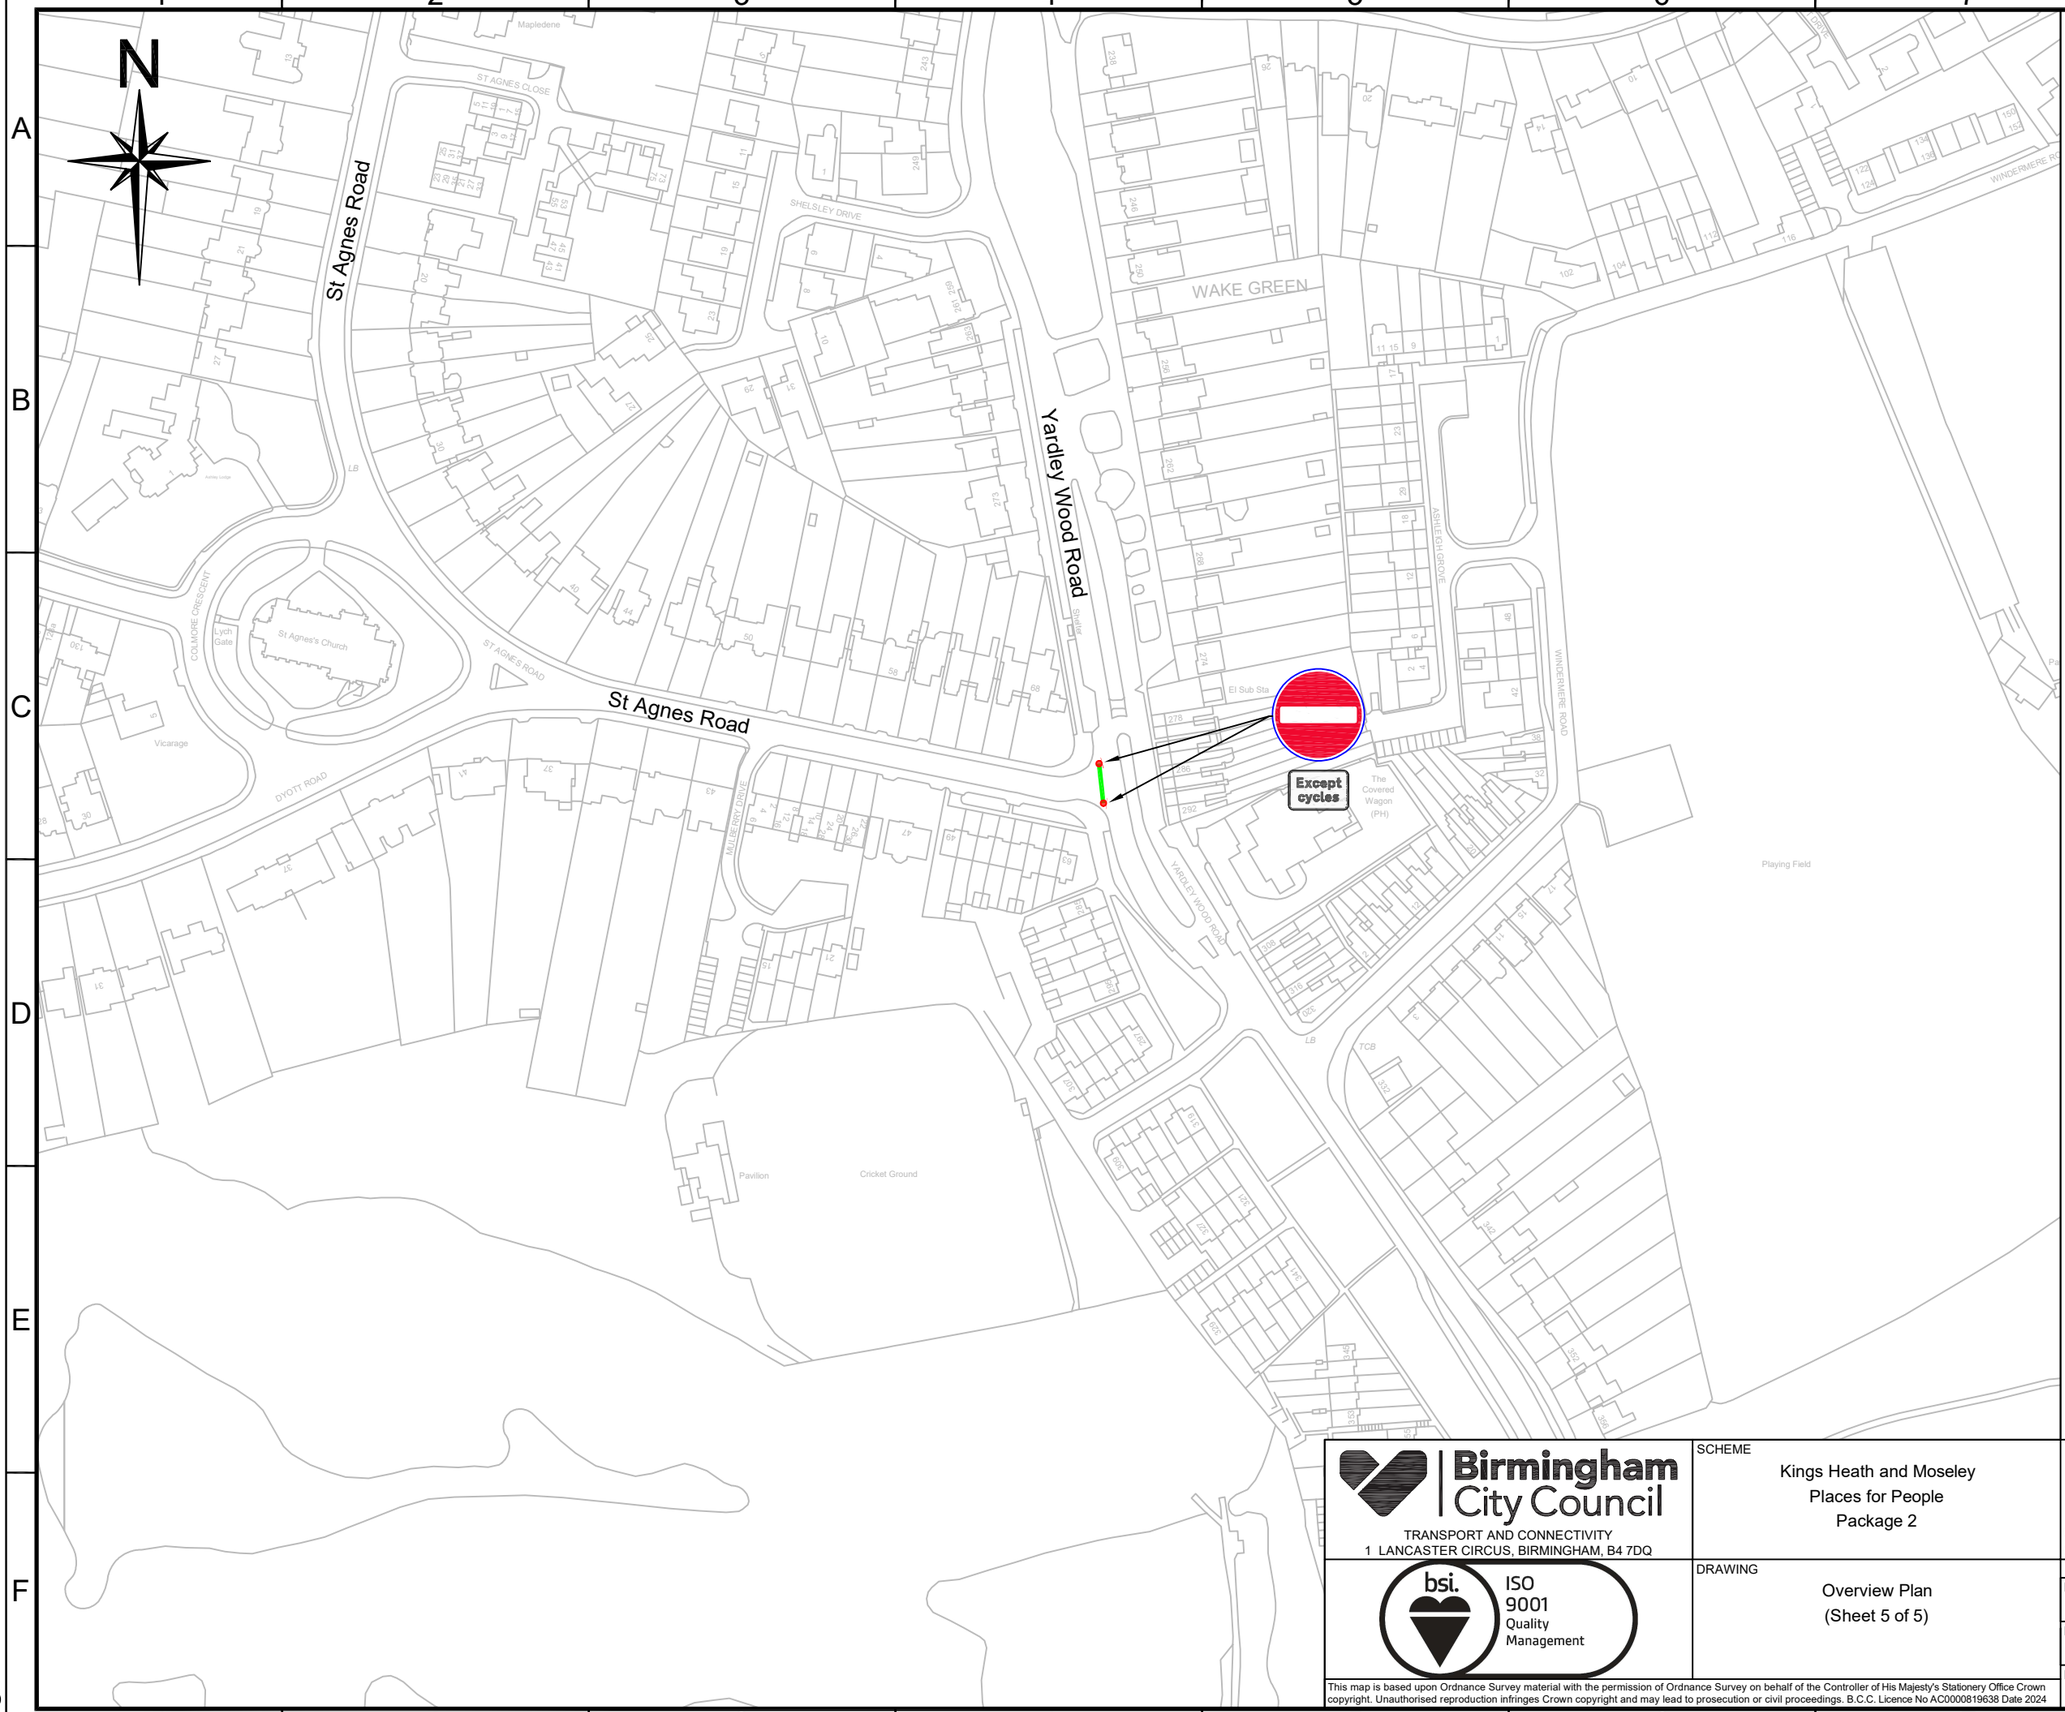

Key

- New road sign on single post
- New fixed bollards road closure, no access except cycles
- New kerbed closure, no access except cycles
- Permitted vehicle movement
- Existing permitted vehicle movement
- Traffic Island
- Proposed Sinusoidal road hump

Notes:

1. Contra-flow cycling will be allowed and indicated with appropriate signage along all one-way streets.
2. Parking restrictions will be implememnted at the vicinity of junctions to ensure turning movements are unobstructed by parked vehicles.
3. Changes to traffic regulation orders will be subject to statutory consultation.

Birmingham City Council
TRANSPORT AND CONNECTIVITY
1 LANCASTER CIRCUS, BIRMINGHAM, B4 7DQ

bsi. ISO 9001 Quality Management

SCHEME: Kings Heath and Moseley Places for People Package 2

DRAWING: Overview Plan (Sheet 5 of 5)

DATE	REV.	REVISIONS	DRN	PM
07/2025	P1	Updated Information	MD	AN
05/2025	P0	For Information	DAF	AN

DRAWN	DESIGNER	PM	REVISION
DAF 23/05/25	BCC 23/05/25	AN 23/05/25	P1

DRAWING STATUS: FOR INFORMATION
SCALE: N.T.S
DWG. No: L00228-BCC-P2-GA-114

This map is based upon Ordnance Survey material with the permission of Ordnance Survey on behalf of the Controller of His Majesty's Stationery Office Crown copyright. Unauthorised reproduction infringes Crown copyright and may lead to prosecution or civil proceedings. B.C.C. Licence No AC0000819638 Date 2024

100mm 50mm 40mm 30mm 20mm 10mm 0mm

A3