
Road name	Proposal
Cadleigh Gardens	Permit only zone
Cadnam Close	Permit only zone and no waiting at any time
Langford Grove	Permit only zone
Mill Farm Road	Permit only zone and no waiting at any time
Poole Crescent	Permit only zone
Quinton Road	Permit only Zone & Permit parking bays and no waiting at any time
Rodbourne Road	Permit only zone

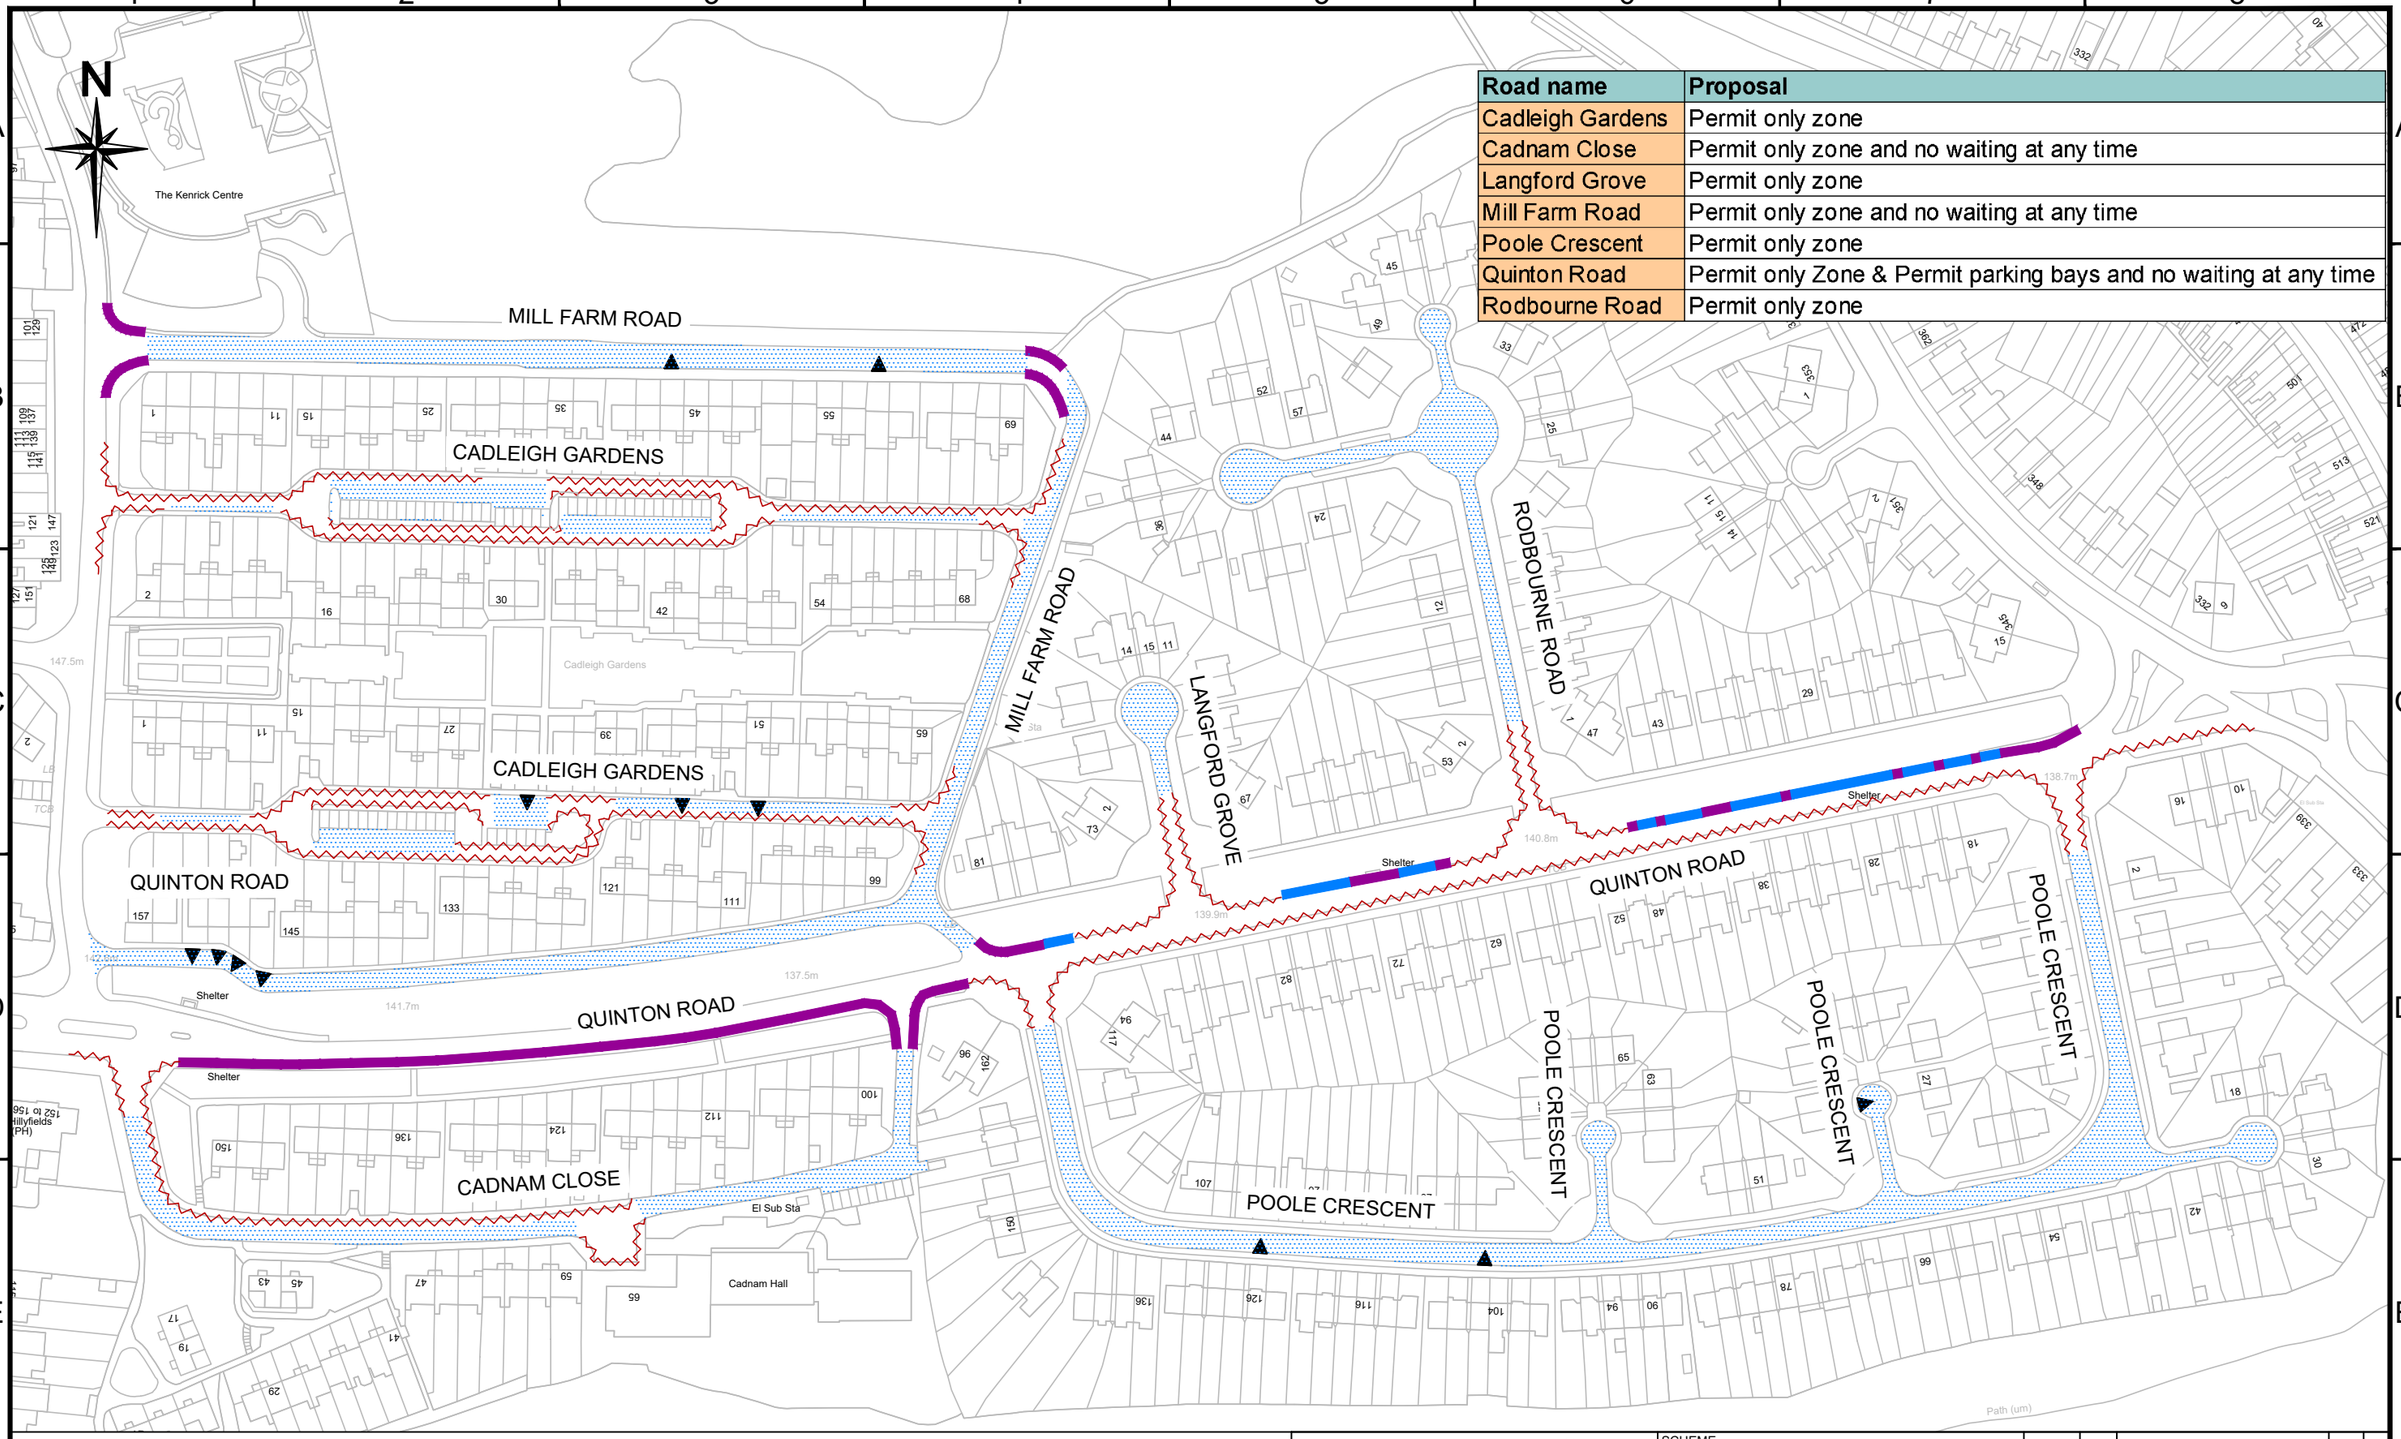

Key

- Proposed Permit Holder Only Parking Bays. Mon - Sat 9am - 5pm
- Proposed No Waiting At Any Time (24hrs)
- Existing No Waiting/Parking Restriction
- Existing disabled road markings- within proposed permit bays/areas.
- Proposed permit holder only zone Mon - Fri 9am - 5pm

This map is based upon Ordnance Survey material with the permission of Ordnance Survey on behalf of the Controller of His Majesty's Stationery Office Crown copyright. Unauthorised reproduction infringes Crown copyright and may lead to prosecution or civil proceedings. B.C.C. Licence No AC0000819638 Date 2025

Birmingham City Council
TRANSPORT AND CONNECTIVITY
1 LANCASTER CIRCUS, BIRMINGHAM, B4 7DQ

bsi. ISO 9001 Quality Management

SCHEME: UNIVERSITY AND HOSPITAL MASTERPLAN

DRAWING: PARKING MANAGEMENT MEASURES AREA 3C QUINTON ROAD - HARBORNE

DATE	REV.	REVISIONS	DRN	PM
30/10/24	B	Inclusion of advisory disabled road markings	LE	ZA
23/09/24	A	Added Disabled Blue Badge Bays	LE	UB

DRAWN	DESIGNER	PM	REVISION
LE 17/09/24	UB 17/09/24	UB 17/09/24	B

DRAWING STATUS: GENERAL
SCALE: NTS
DWG. No: CA-03047-03_S1_109

FILE PATH - C:\Users\klawlor\OneDrive - Buro Happold\Desktop\Pell Frischmann\Uzayr\G_CA-03047-03_S1_109 RevA Area 3C.dwg

A3