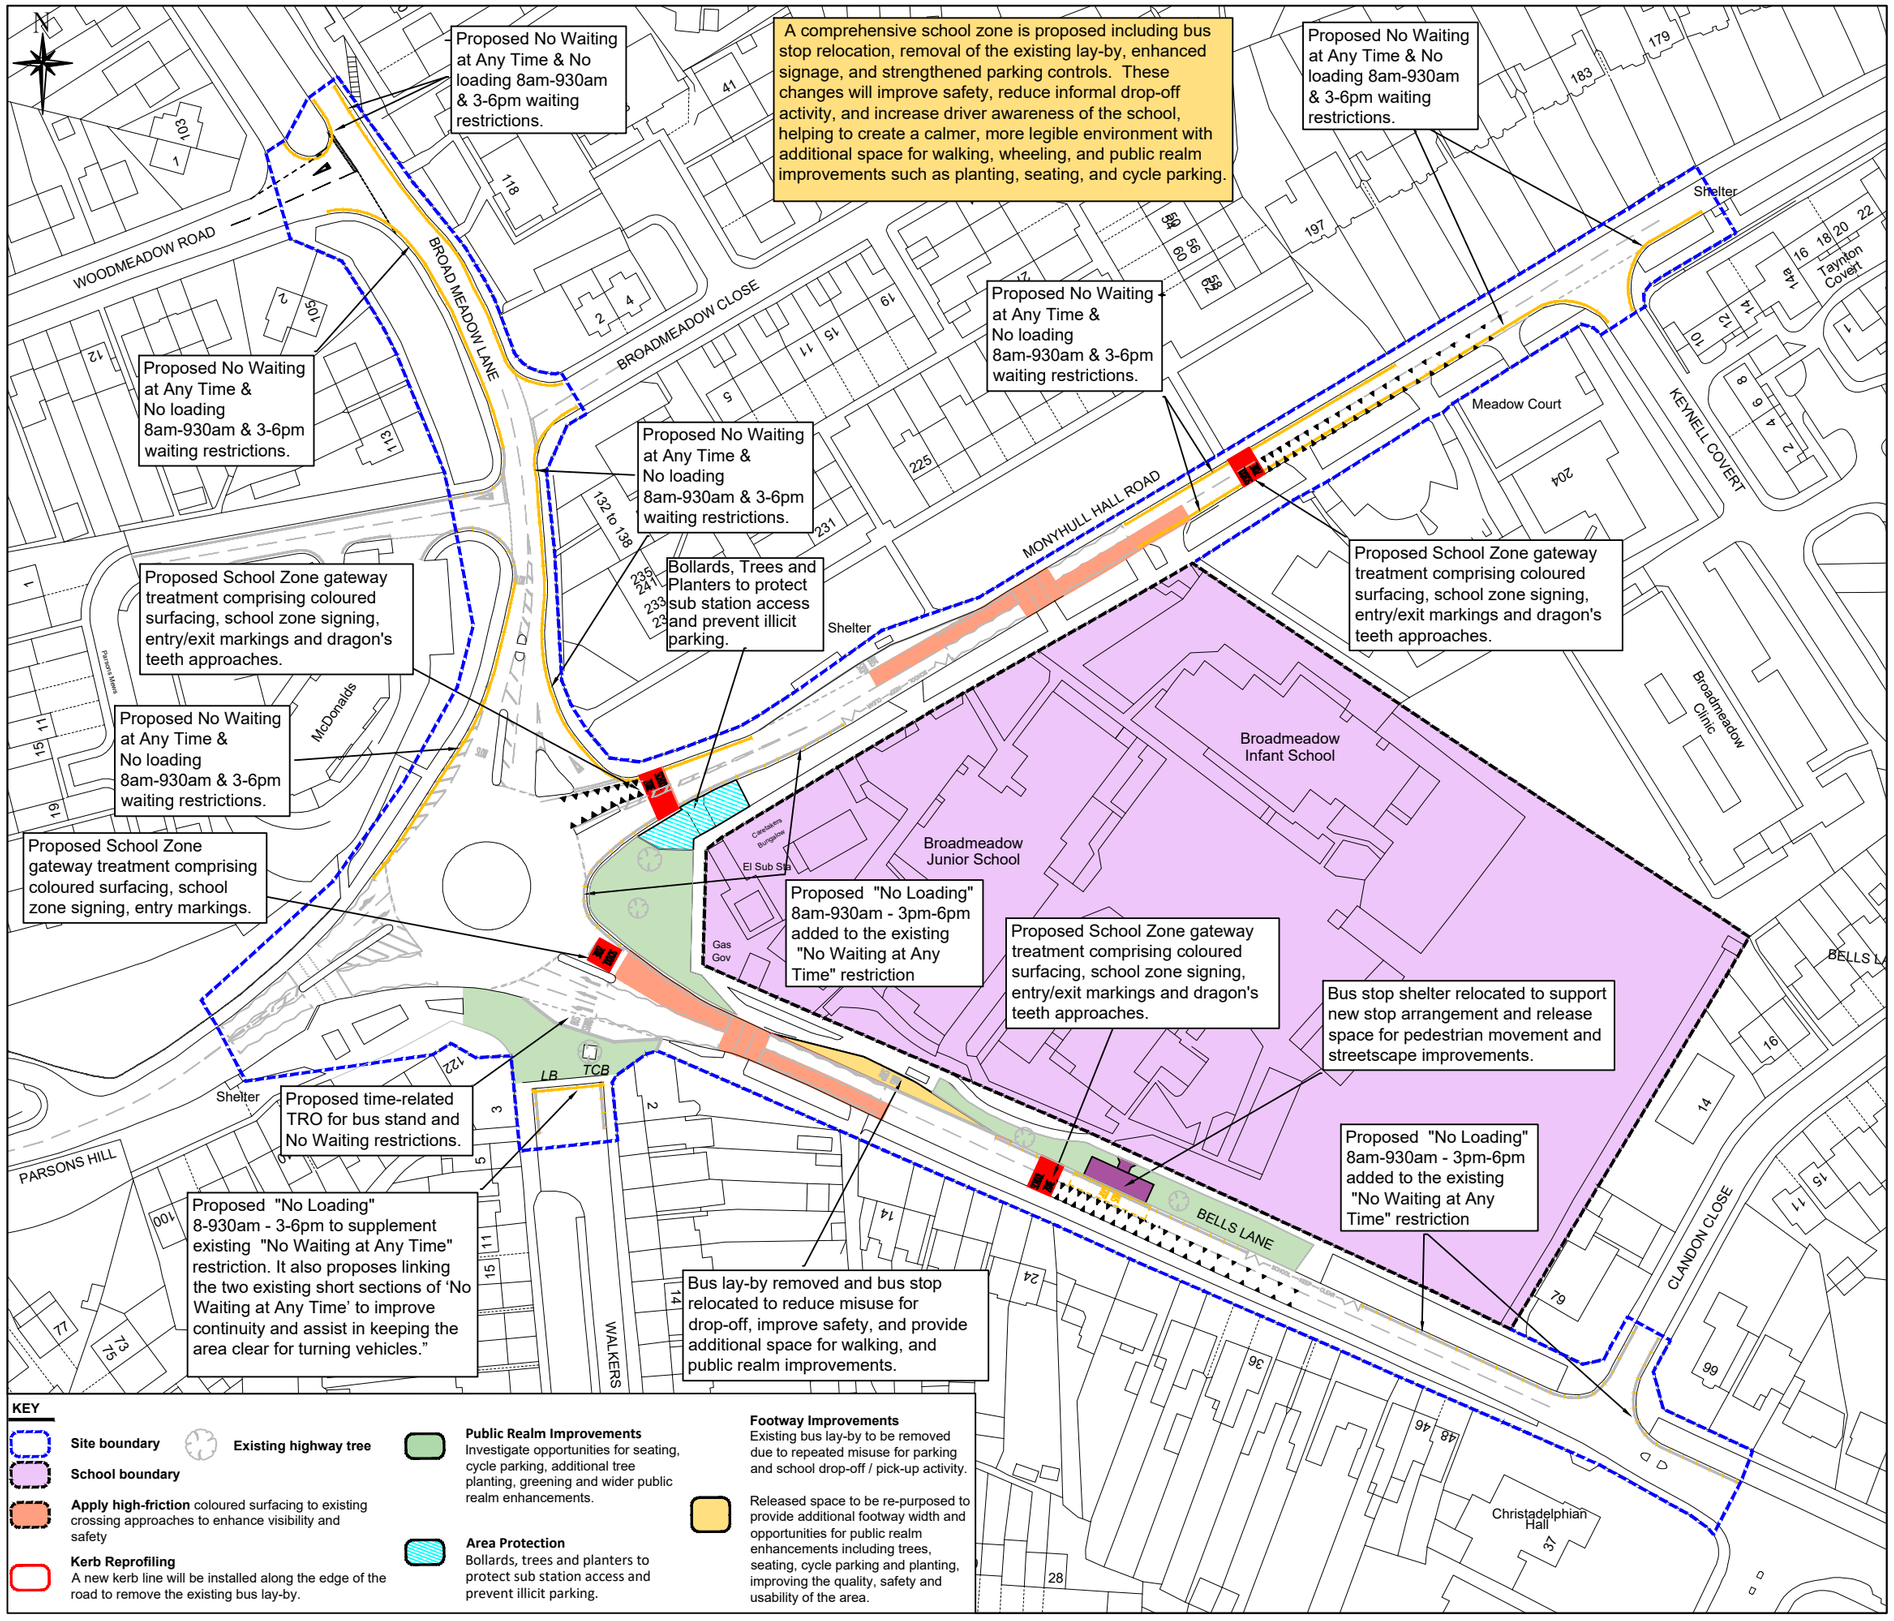

NOTES

This map is based on Ordnance Survey material with the permission of Ordnance Survey on behalf of the Controller of Her Majesty's Stationary Office c Crown copyright. Unauthorised reproduction infringes Crown copyright and may lead to prosecution or civil proceeding. Birmingham City Council AC0000819638 2025.

WORKING DRAFT

DATE	REV	REVISIONS	ENG.

Birmingham City Council

PHIL EDWARDS
DIRECTOR,
INFRASTRUCTURE & SUSTAINABILITY,
BIRMINGHAM CITY COUNCIL
PO BOX 14439
BIRMINGHAM, B2 2JE

SCHEME

SAFER STREET & SCHOOL JOURNEYS PROGRAMME

DRAWING

BROADMEADOW JUNIOR & INFANT SCHOOL

SCALE 1:1250		DRAWN KS
DATE June 26	ENG. KS	APPROVED
FILE LOCATION L:CAT/Various 2025-26/Safer St_School Jrnys Prog		SHEET SIZE A3
DRAWING NO L00421-SSJ26-06-001	SHEET	REV.