


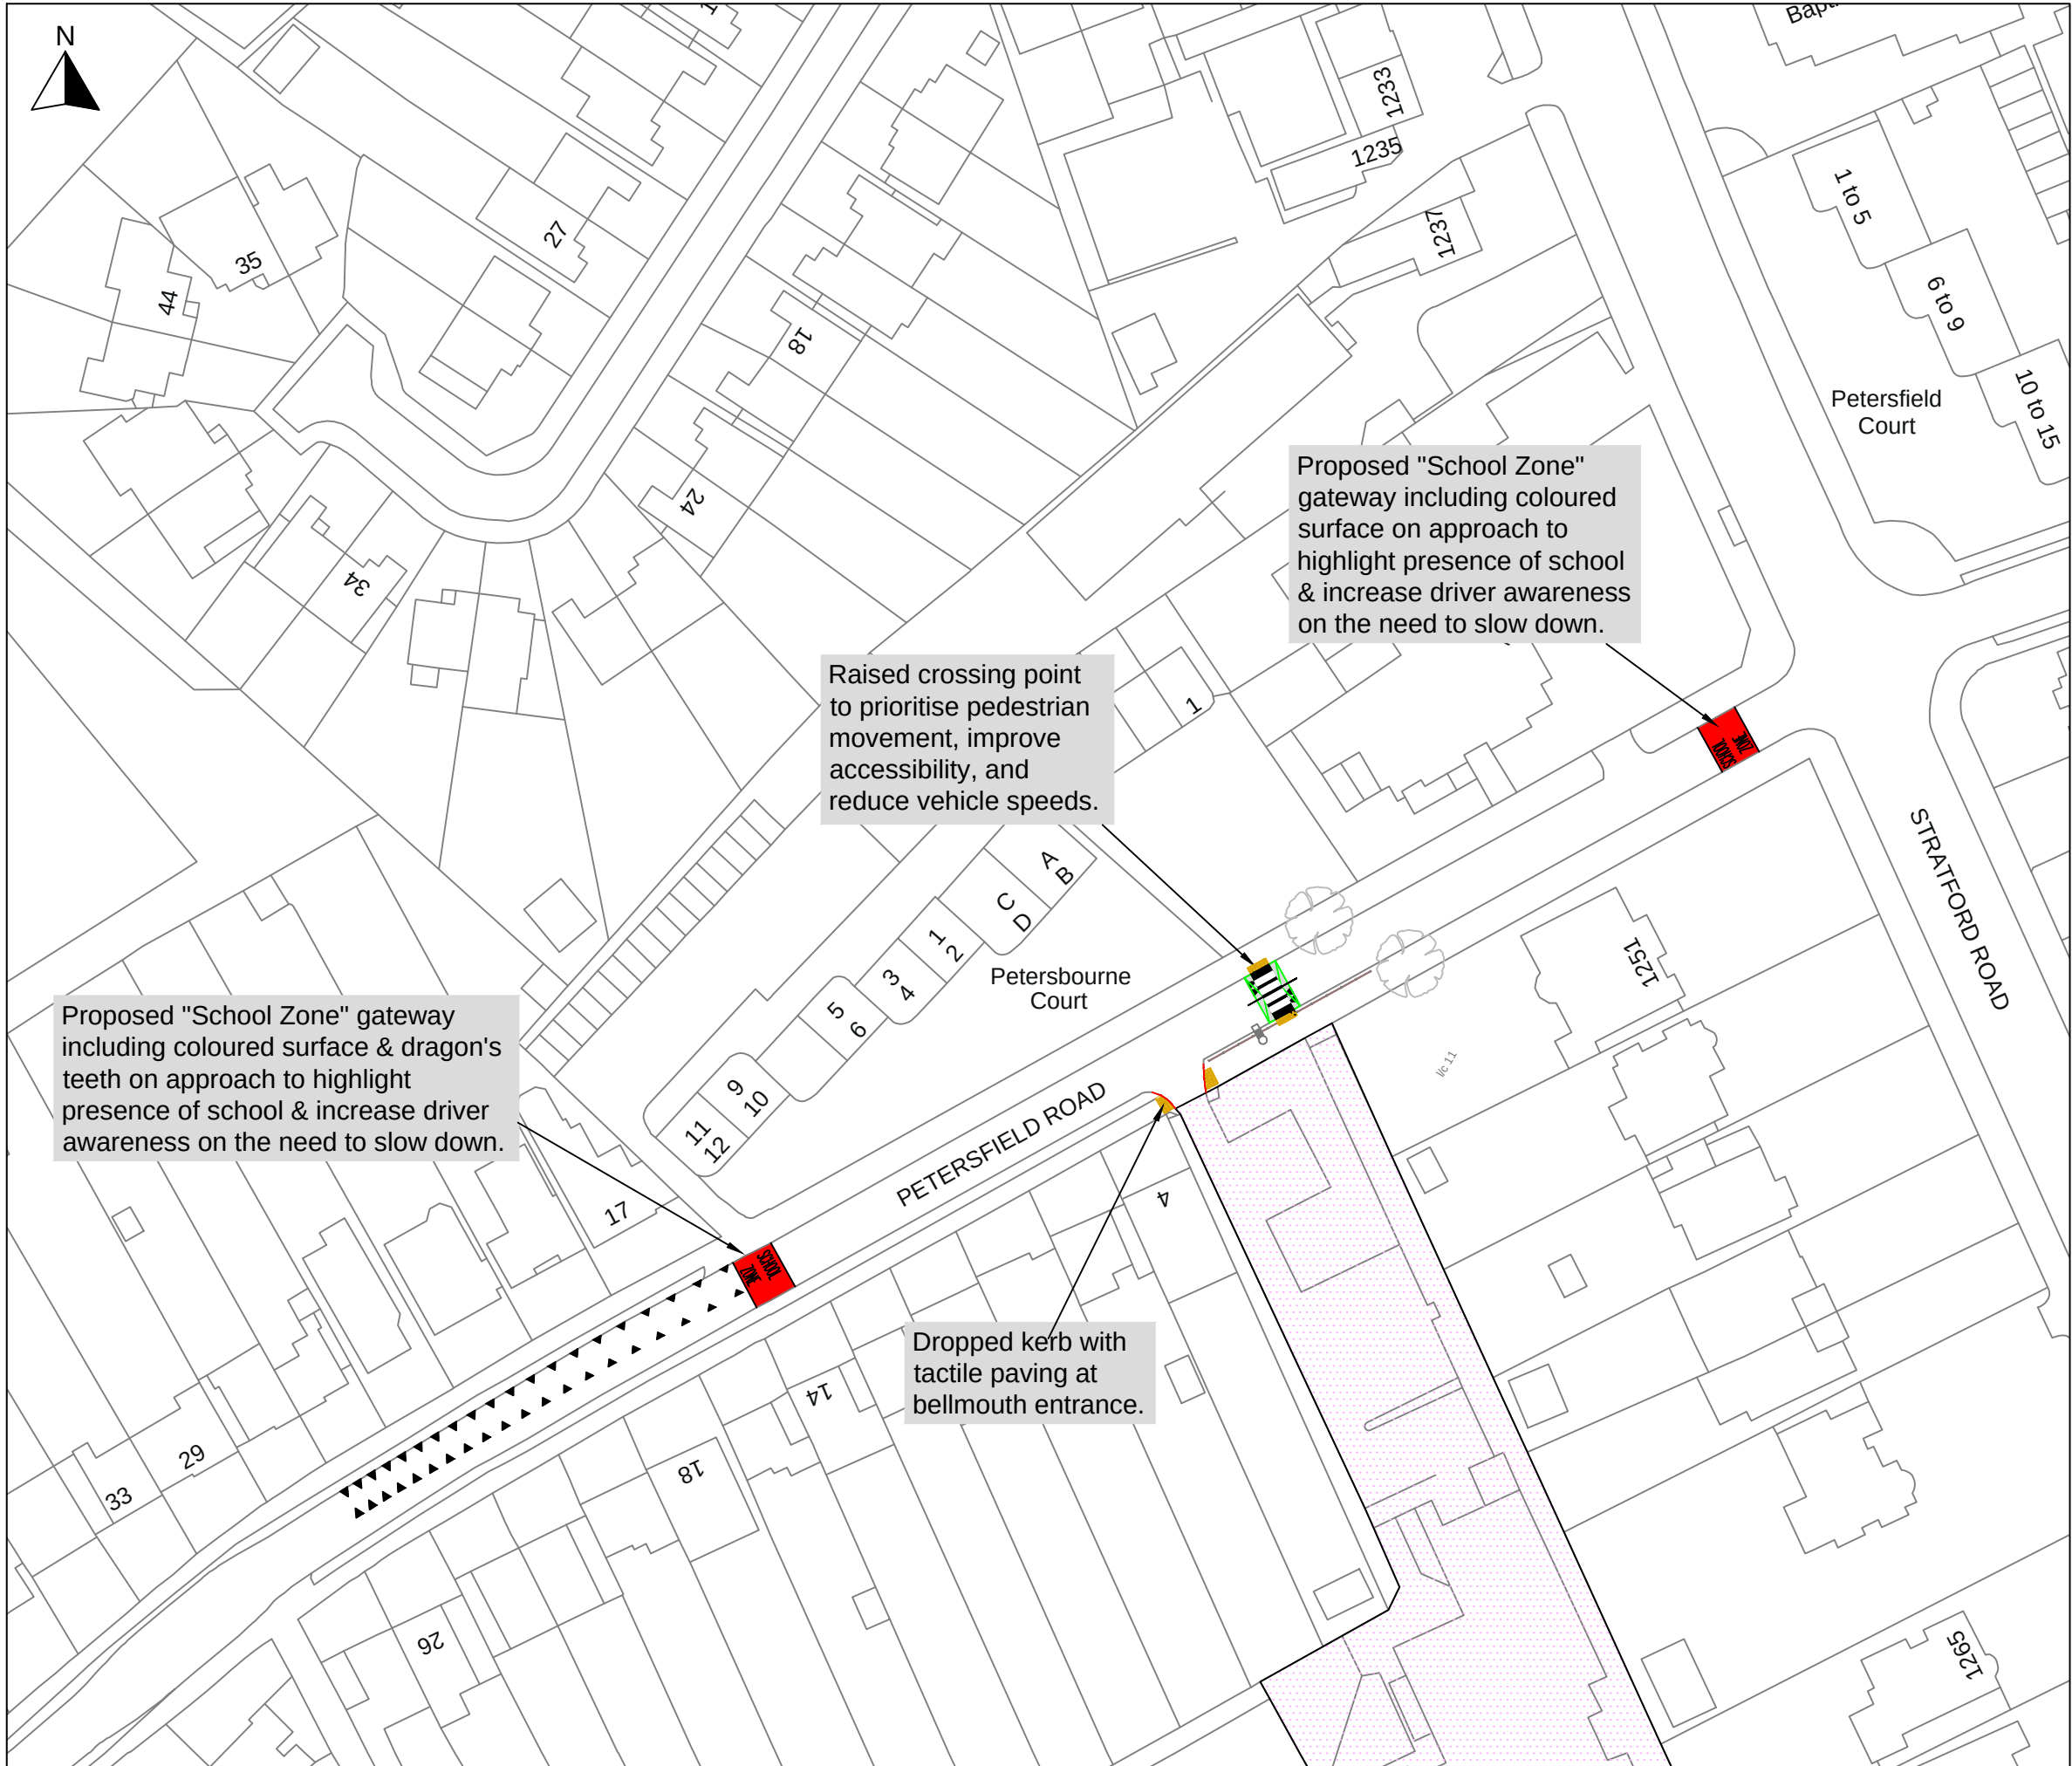

NOTES

This map is based on Ordnance Survey material with the permission of Ordnance Survey on behalf of the Controller of Her Majesty's Stationary Office. Crown copyright. Unauthorised reproduction infringes Crown copyright and may lead to prosecution or civil proceeding. Birmingham City Council AC0000819638 2025.

DRAFT

DATE	REV	REVISIONS	ENG.
------	-----	-----------	------



Birmingham City Council

PHIL EDWARDS
DIRECTOR,
INFRASTRUCTURE & SUSTAINABILITY,
BIRMINGHAM CITY COUNCIL
PO BOX 14439
BIRMINGHAM, B2 2JE

SCHEME

SAFER SCHOOLS
JOURNEYS PROGRAMME

DRAWING

HALL GREEN INFANT SCHOOL
PETERSFIELD ROAD
HALL GREEN NORTH

SCALE 1:800		DRAWN GSD	
DATE July '26	ENG. GSD	APPROVED	
FILE LOCATION L:\ms/Garry/...		SHEET SIZE A3	
DRAWING NO L00421-SSJ26-14-001		SHEET	REV.