


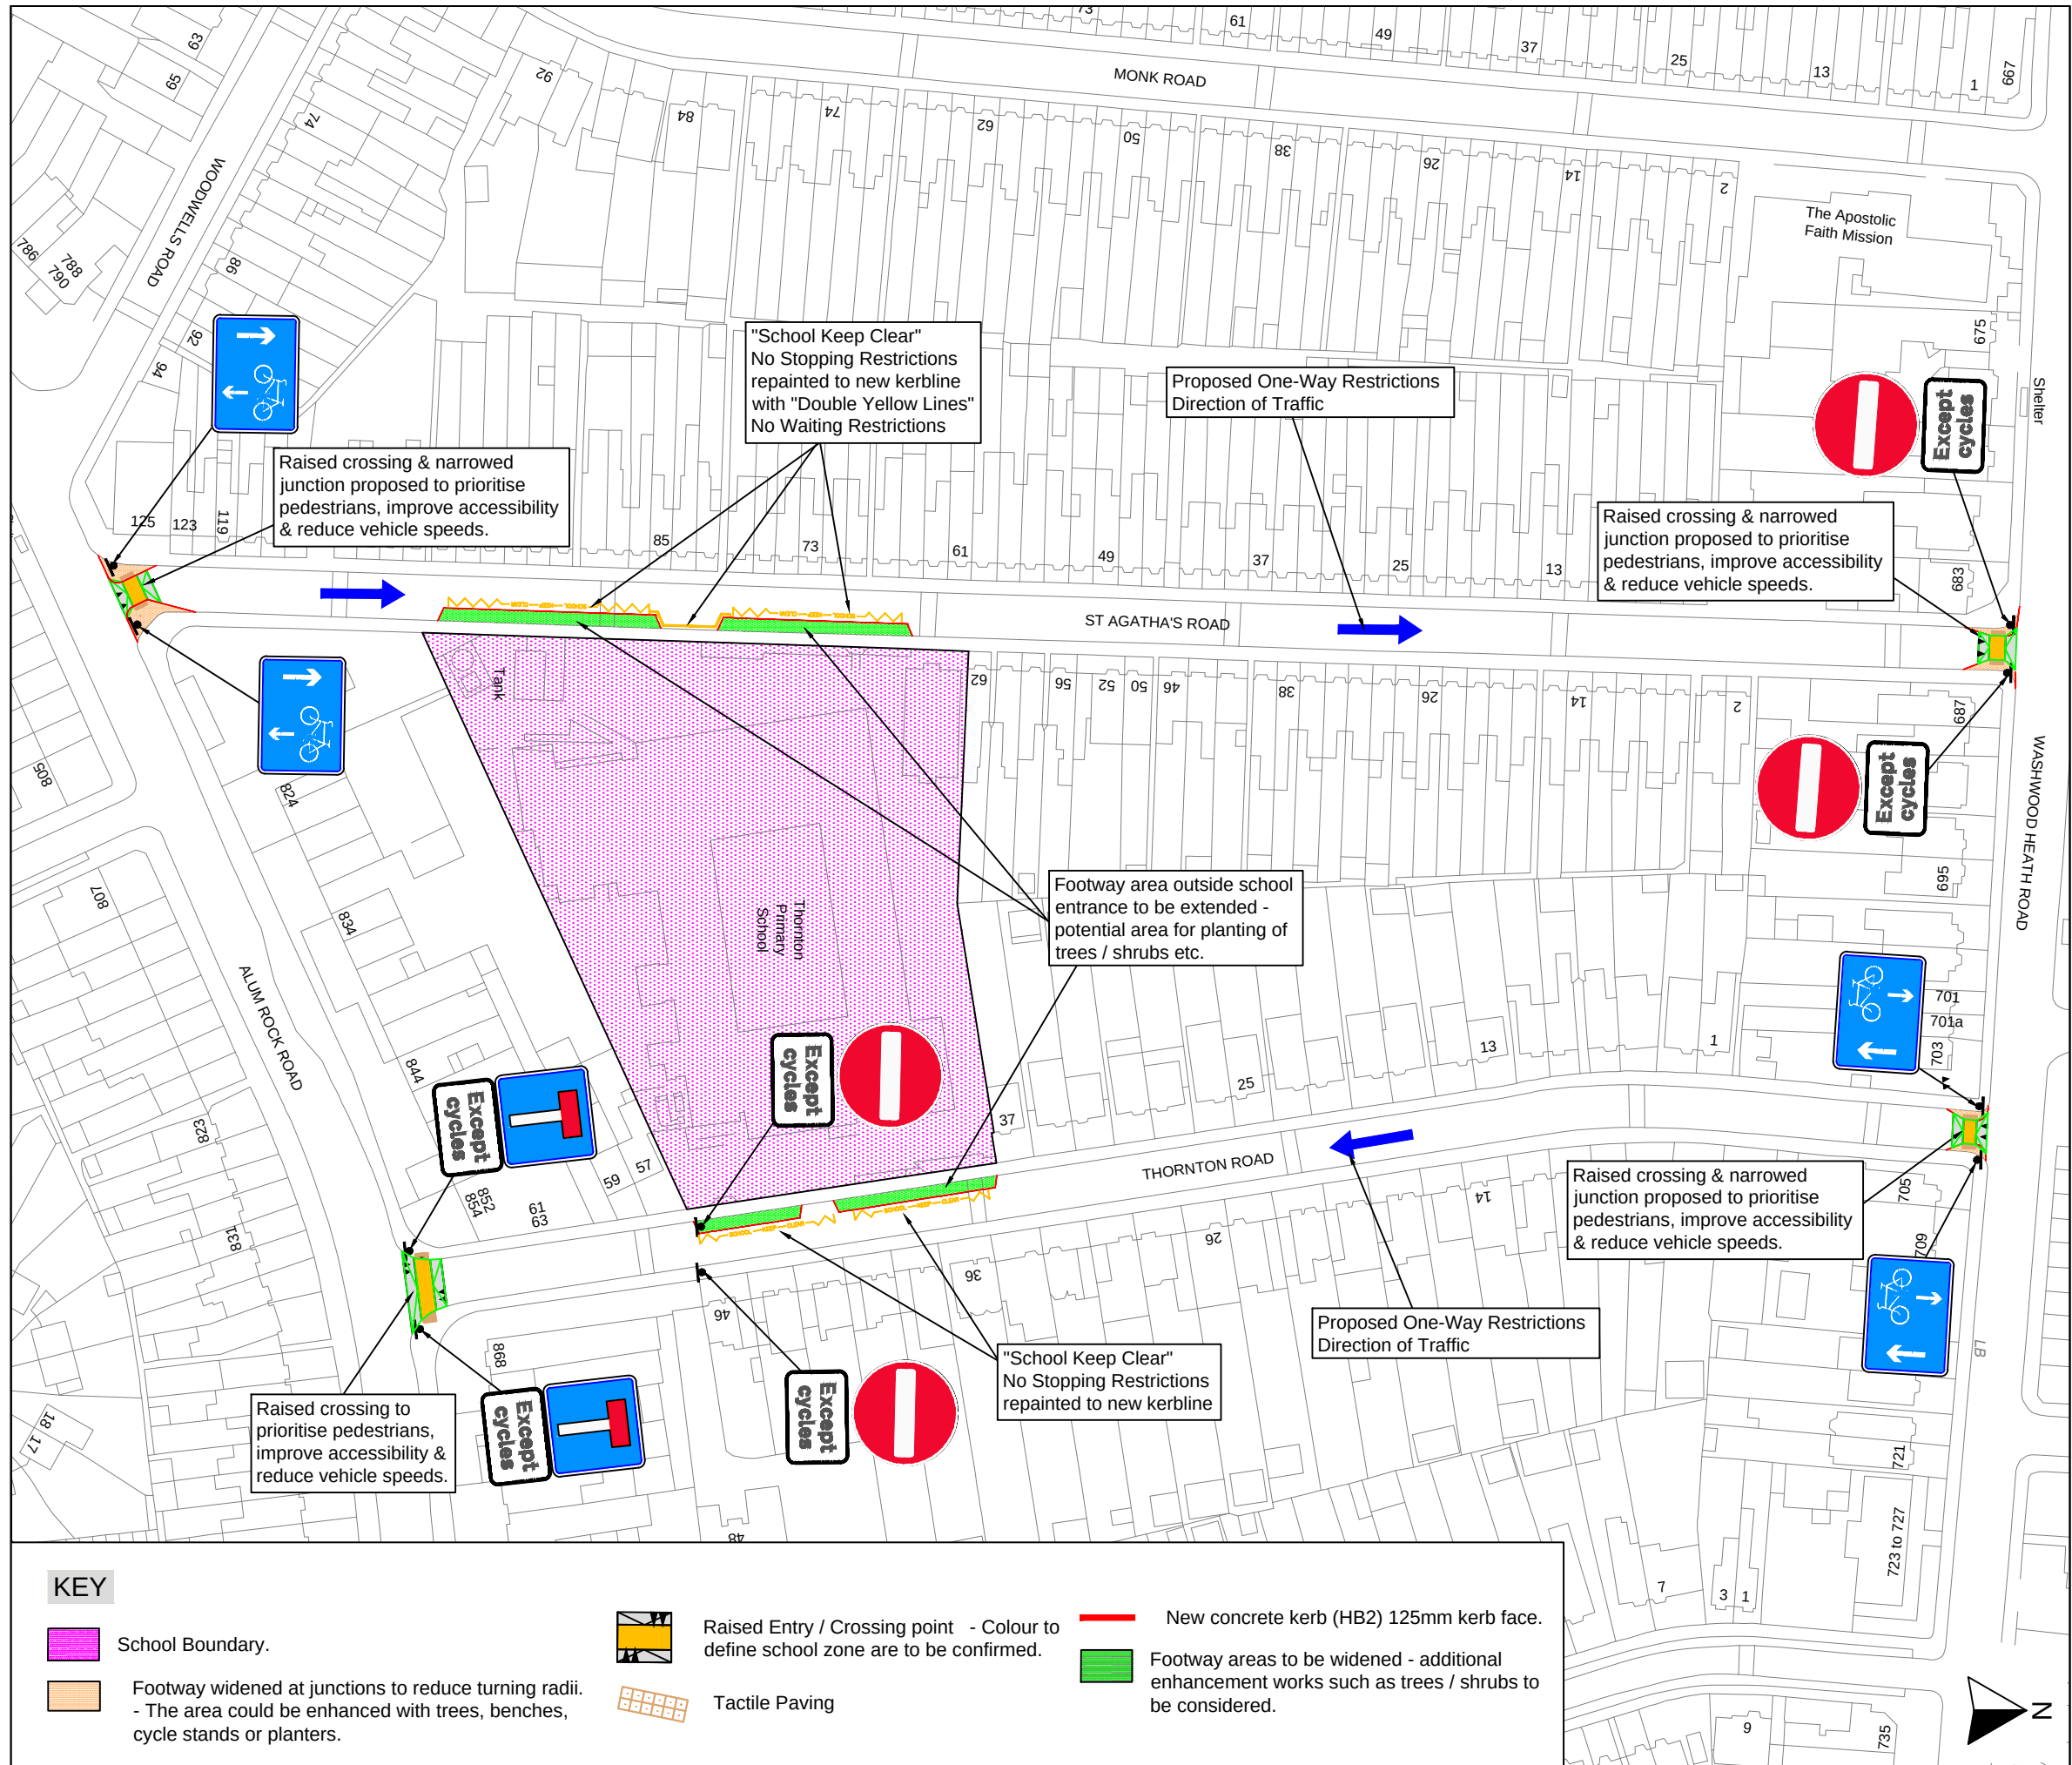

NOTES

This map is based on Ordnance Survey material with the permission of Ordnance Survey on behalf of the Controller of Her Majesty's Stationary Office c Crown copyright. Unauthorised reproduction infringes Crown copyright and may lead to prosecution or civil proceeding. Birmingham City Council AC0000819638 2025.

DRAFT

DATE REV REVISIONS ENG.



PHIL EDWARDS
DIRECTOR,
INFRASTRUCTURE & SUSTAINABILITY,
BIRMINGHAM CITY COUNCIL
PO BOX 14439
BIRMINGHAM, B2 2JE

SCHEME

SAFER SCHOOLS
JOURNEYS PROGRAMME

DRAWING

THORNTON PRIMARY SCHOOL
THORNTON ROAD
WARD END

SCALE 1:1250		DRAWN GSD	
DATE Aug '26	ENG. GSD	APPROVED	
FILE LOCATION L:\ms\Garry\...		SHEET SIZE A3	
DRAWING NO L00421-SSJ26-18-001		SHEET	REV.