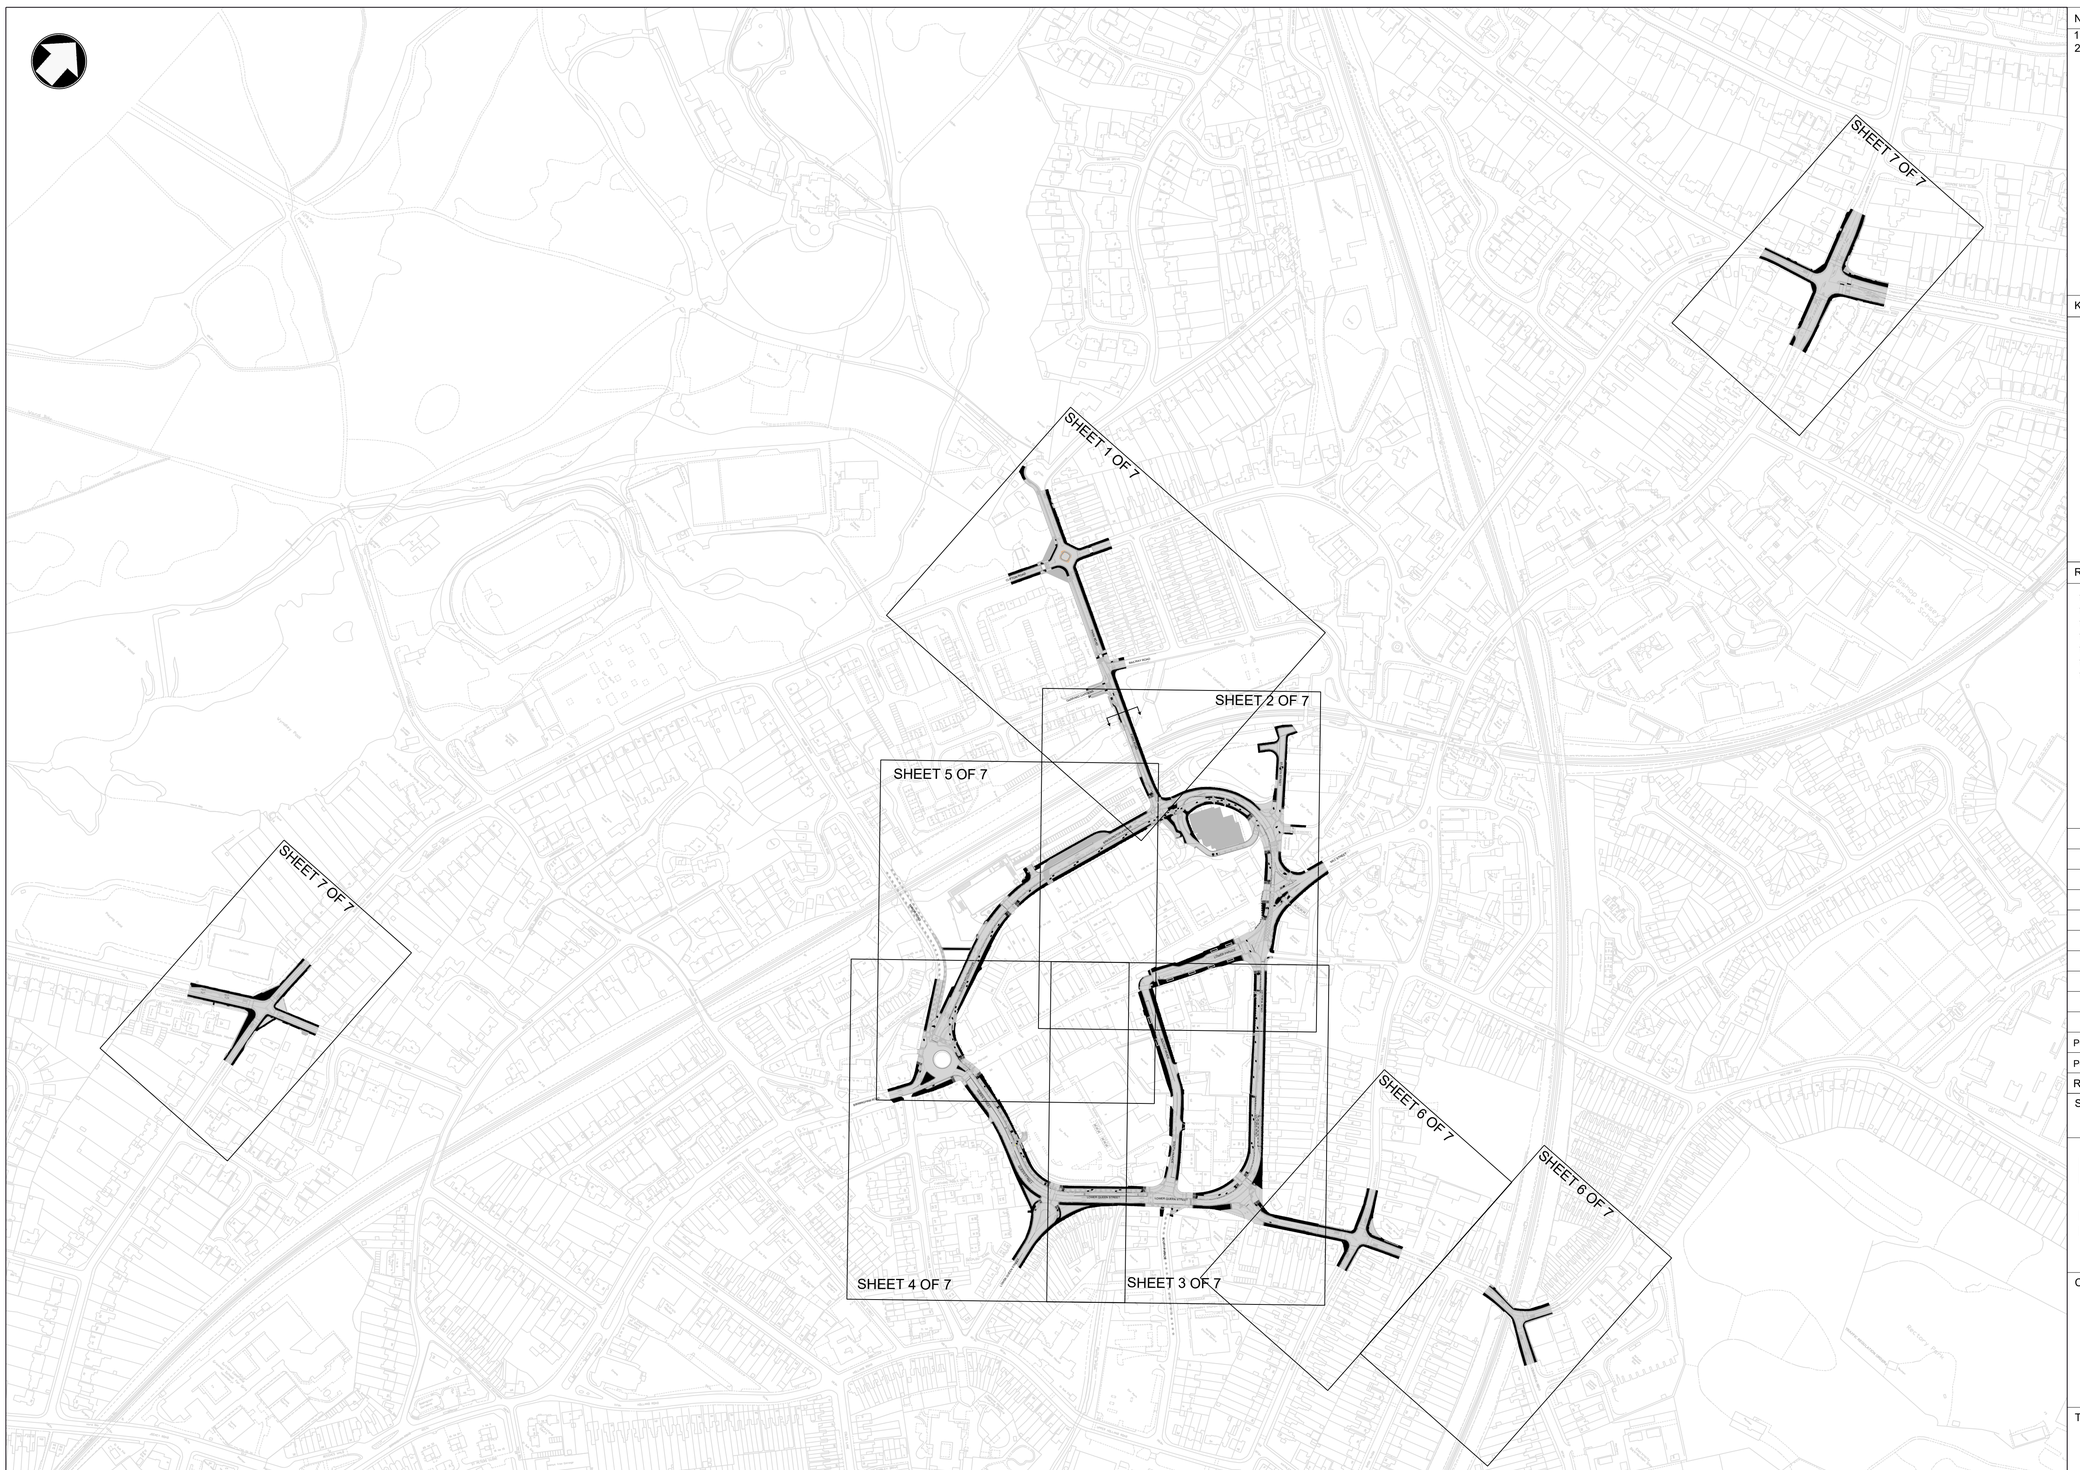


Notes

1. ALL DIMENSIONS ARE IN METERS UNLESS OTHERWISE STATED.
2. DO NOT SCALE ANY ITEMS OR INFORMATION FROM THIS DRAWING.

Key to symbols

Reference drawings

100125695-AEC-HSR-SW-DR-CH-000002 - Sheet 1 of 7
100125695-MMD-HML-SW-DR-CH-000003 - Sheet 2 of 7
100125695-MMD-HML-SW-DR-CH-000004 - Sheet 3 of 7
100125695-MMD-HML-SW-DR-CH-000005 - Sheet 4 of 7
100125695-MMD-HML-SW-DR-CH-000006 - Sheet 5 of 7
100125695-AEC-HSR-SW-DR-CH-000007 - Sheet 6 of 7
100125695-AEC-HSR-SW-DR-CH-000008 - Sheet 7 of 7

Rev	Date	Drawn	Description	Ch'k'd	App'd
P01	24/09/26		First Issue		
P02	24/09/26		First Issue		

Status Stamp

Review with Comments

MOTT MACDONALD
AECOM
Mott MacDonald
10 Livery Street
Birmingham
B3 2NU
United Kingdom

T +44 (0)121 234 1500
W www.mottmac.com

Client

Birmingham City Council
The Council House, Victoria Square
Birmingham, B1 1BB,United Kingdom

Title

Sutton Gateway Stage 1
Consultation Drawing
Sheet Layout Plan

Designed			Eng check		
Drawn			Coordination		
Dwg check			Approved		

MMD Project Number	Scale at A1	Security
100125695	NTS	Rstd

Suitability Description	Suit. Code
Review and Comment	S3

Drawing Number	Revision
100125695-MMD-HML-SW-DR-CH-000001	P02

© Mott MacDonald Limited

This document is issued for the party which commissioned it and for specific purposes connected with the captioned project only. It should not be relied upon by any other party or used for any other purpose.
We accept no responsibility for the consequences of this document being relied upon by any other party, or being used for any other purpose, or containing any error or omission which is due to an error or omission in data supplied to us by other parties.

© Crown Copyright and database rights 2026.
Ordinance Survey data licensed to Birmingham City Council under the Public Sector Geospatial Agreement.

C:\pwworkdir1\d0527390\100125695-MMD-HML-SW-DR-CH-000001.dwg Oct 1, 2026 - 7:16PM SAU116470