A453 ALDRIDGE ROAD

WELLHEAD LANE

Existing speed limit of 30mph to be maintained

Existing bus stop to be maintained

PERRY BARR GREYHOUND STADIUM

NEW HOUSING

Note: Indicative layout of public realms measures to include access for southbound buses, cyclists and pedestrians. It is proposed there will be a speed limit of 20mph

Proposed bus stop

RIVER TAME

NEW HOUSING

Note: Continuation of potential cycle route and bus lane to be developed by Transport for West Midlands

Proposed Sprint stop

Proposed bus stop

A34 WALSALL ROAD

Existing speed limit of 40mph to be maintained

Proposed toucan crossing

Proposed toucan crossing

One Stop Shopping Centre north access

Proposed Sprint stop

ONE STOP SHOPPING CENTRE

Indicative bus interchange layout. Design in development by Transport for West Midlands and will be subject to a separate consultation

One Stop Shopping Centre south access to be maintained

Existing bus stops to be maintained

Proposed toucan crossing

Existing loading bays to be removed

Existing pedestrian subway to remain

Existing bus layby to be maintained

Existing loading bay to be removed

Rail station improvements scheme subject to a separate consultation by Transport for West Midlands

A4040 ASTON LANE

Existing speed limit of 40mph to be maintained

Existing parking bays to be removed

Proposed toucan crossing

REFER TO Drawing No. CA-03030_002

OUTLINE

A4040 WELLINGTON ROAD

KEY:

- Existing retaining wall
- Proposed carriageway
- Proposed crossing
- Proposed footway
- Proposed landscaping
- Proposed segregated cycleway
- Bus Lane in black tarmac
- Proposed shared use footway/cycleway
- Proposed public realm
- Proposed central island
- River Tame
- Proposed kerb
- Proposed bus stop
- Proposed controlled pedestrian/toucan crossing
- Proposed uncontrolled pedestrian crossing
- Proposed tramline tactile
- Proposed reduction in speed limit from 40 mph to 30 mph
- Indicative tree locations

Bus Interchange KEY:

- Pedestrian Area
- Bus Area
- Access Road

Birmingham City Council
TRANSPORTATION AND CONNECTIVITY
1 LANCASTER CIRCUS, BIRMINGHAM, B4 7DQ

bsi. ISO 9001 Quality Management

SCHEME: A34 PERRY BARR HIGHWAY IMPROVEMENTS SCHEME

DRAWING: CONSULTATION PLAN

DATE	REV	REVISIONS		DRN	PM

DRAWN	DESIGNER	PM	REVISION
AECOM	AECOM	JC	-

DRAWING STATUS: GENERAL (CONSULTATION)

SCALE: 1:1000

DWG. No: CA-03030_001

A1

FILE PATH - Z:\UK\UKBHM\Jobs\PR-284898_A34_Perry_Barr_Infra_Works\900_CAD_GIS\910_CAD\Sheets\60284898-SHT-10-0000-C-100 - OP2 - Consultation.dwg

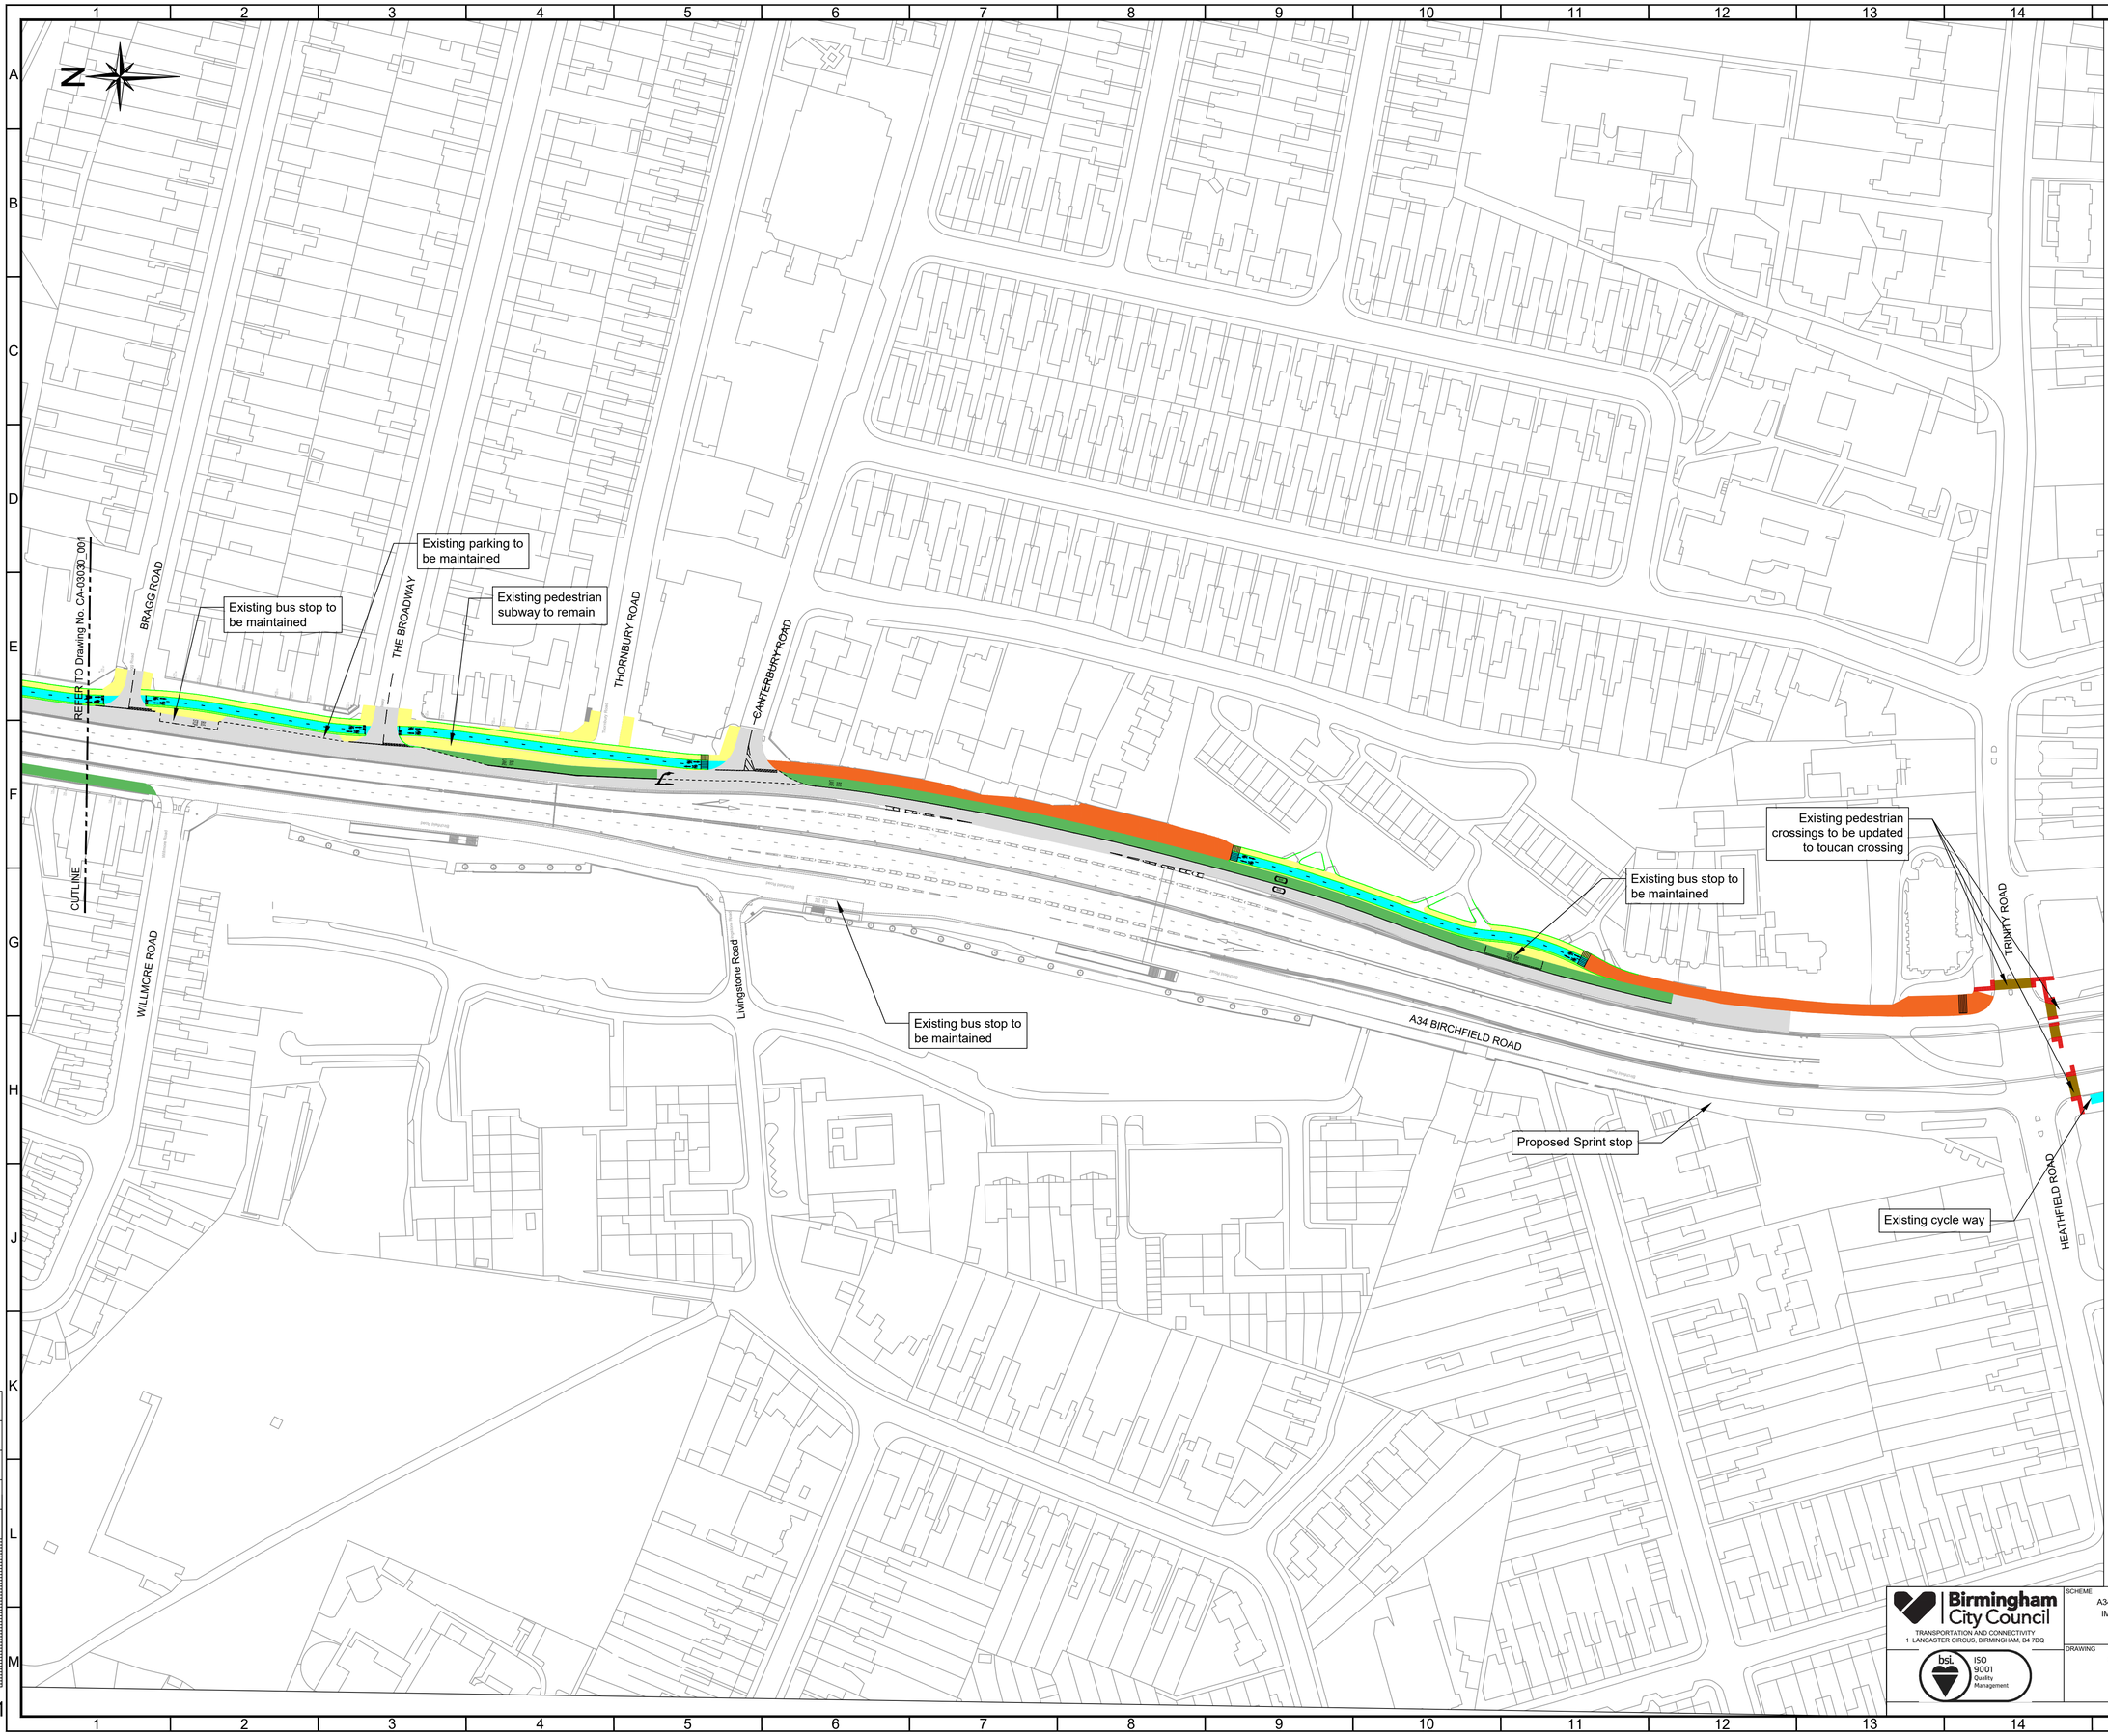

KEY:

- Existing retaining wall
- Proposed carriageway
- Proposed crossing
- Proposed footway
- Proposed landscaping
- Proposed segregated cycleway
- Bus Lane in black tarmac
- Proposed shared use footway/cycleway
- Proposed public realm
- Proposed central island
- Proposed kerb
- Proposed bus stop
- Proposed controlled pedestrian/toucan crossing
- Proposed uncontrolled pedestrian crossing
- Proposed tramline tactile
- Proposed reduction in speed limit from 40 mph to 30 mph
- Proposed trees

Bus Interchange KEY:

- Pedestrian Area
- Bus Area
- Access Road

Birmingham City Council
TRANSPORTATION AND CONNECTIVITY
1 LANCASTER CIRCUS, BIRMINGHAM, B4 7DQ

bsi. ISO 9001 Quality Management

SCHEME: A34 PERRY BARR HIGHWAY IMPROVEMENTS SCHEME

DRAWING: CONSULTATION PLAN

DATE	REV	REVISIONS	DRN	PM

DRAWN	DESIGNER	PM	REVISION
AECOM	AECOM	JC	-

DRAWING STATUS: GENERAL (CONSULTATION)

SCALE: 1:1000

DWG. No: CA-03030_002

A1

FILE PATH - Z:\UK\UKBHM\Jobs\PR-264986_A34_Perry_Barr_Infra_Works\900_CAD_GIS\910_CAD\Sheets\60264986-SHT-10-0000-C-100 - OP2 - Consultation.dwg