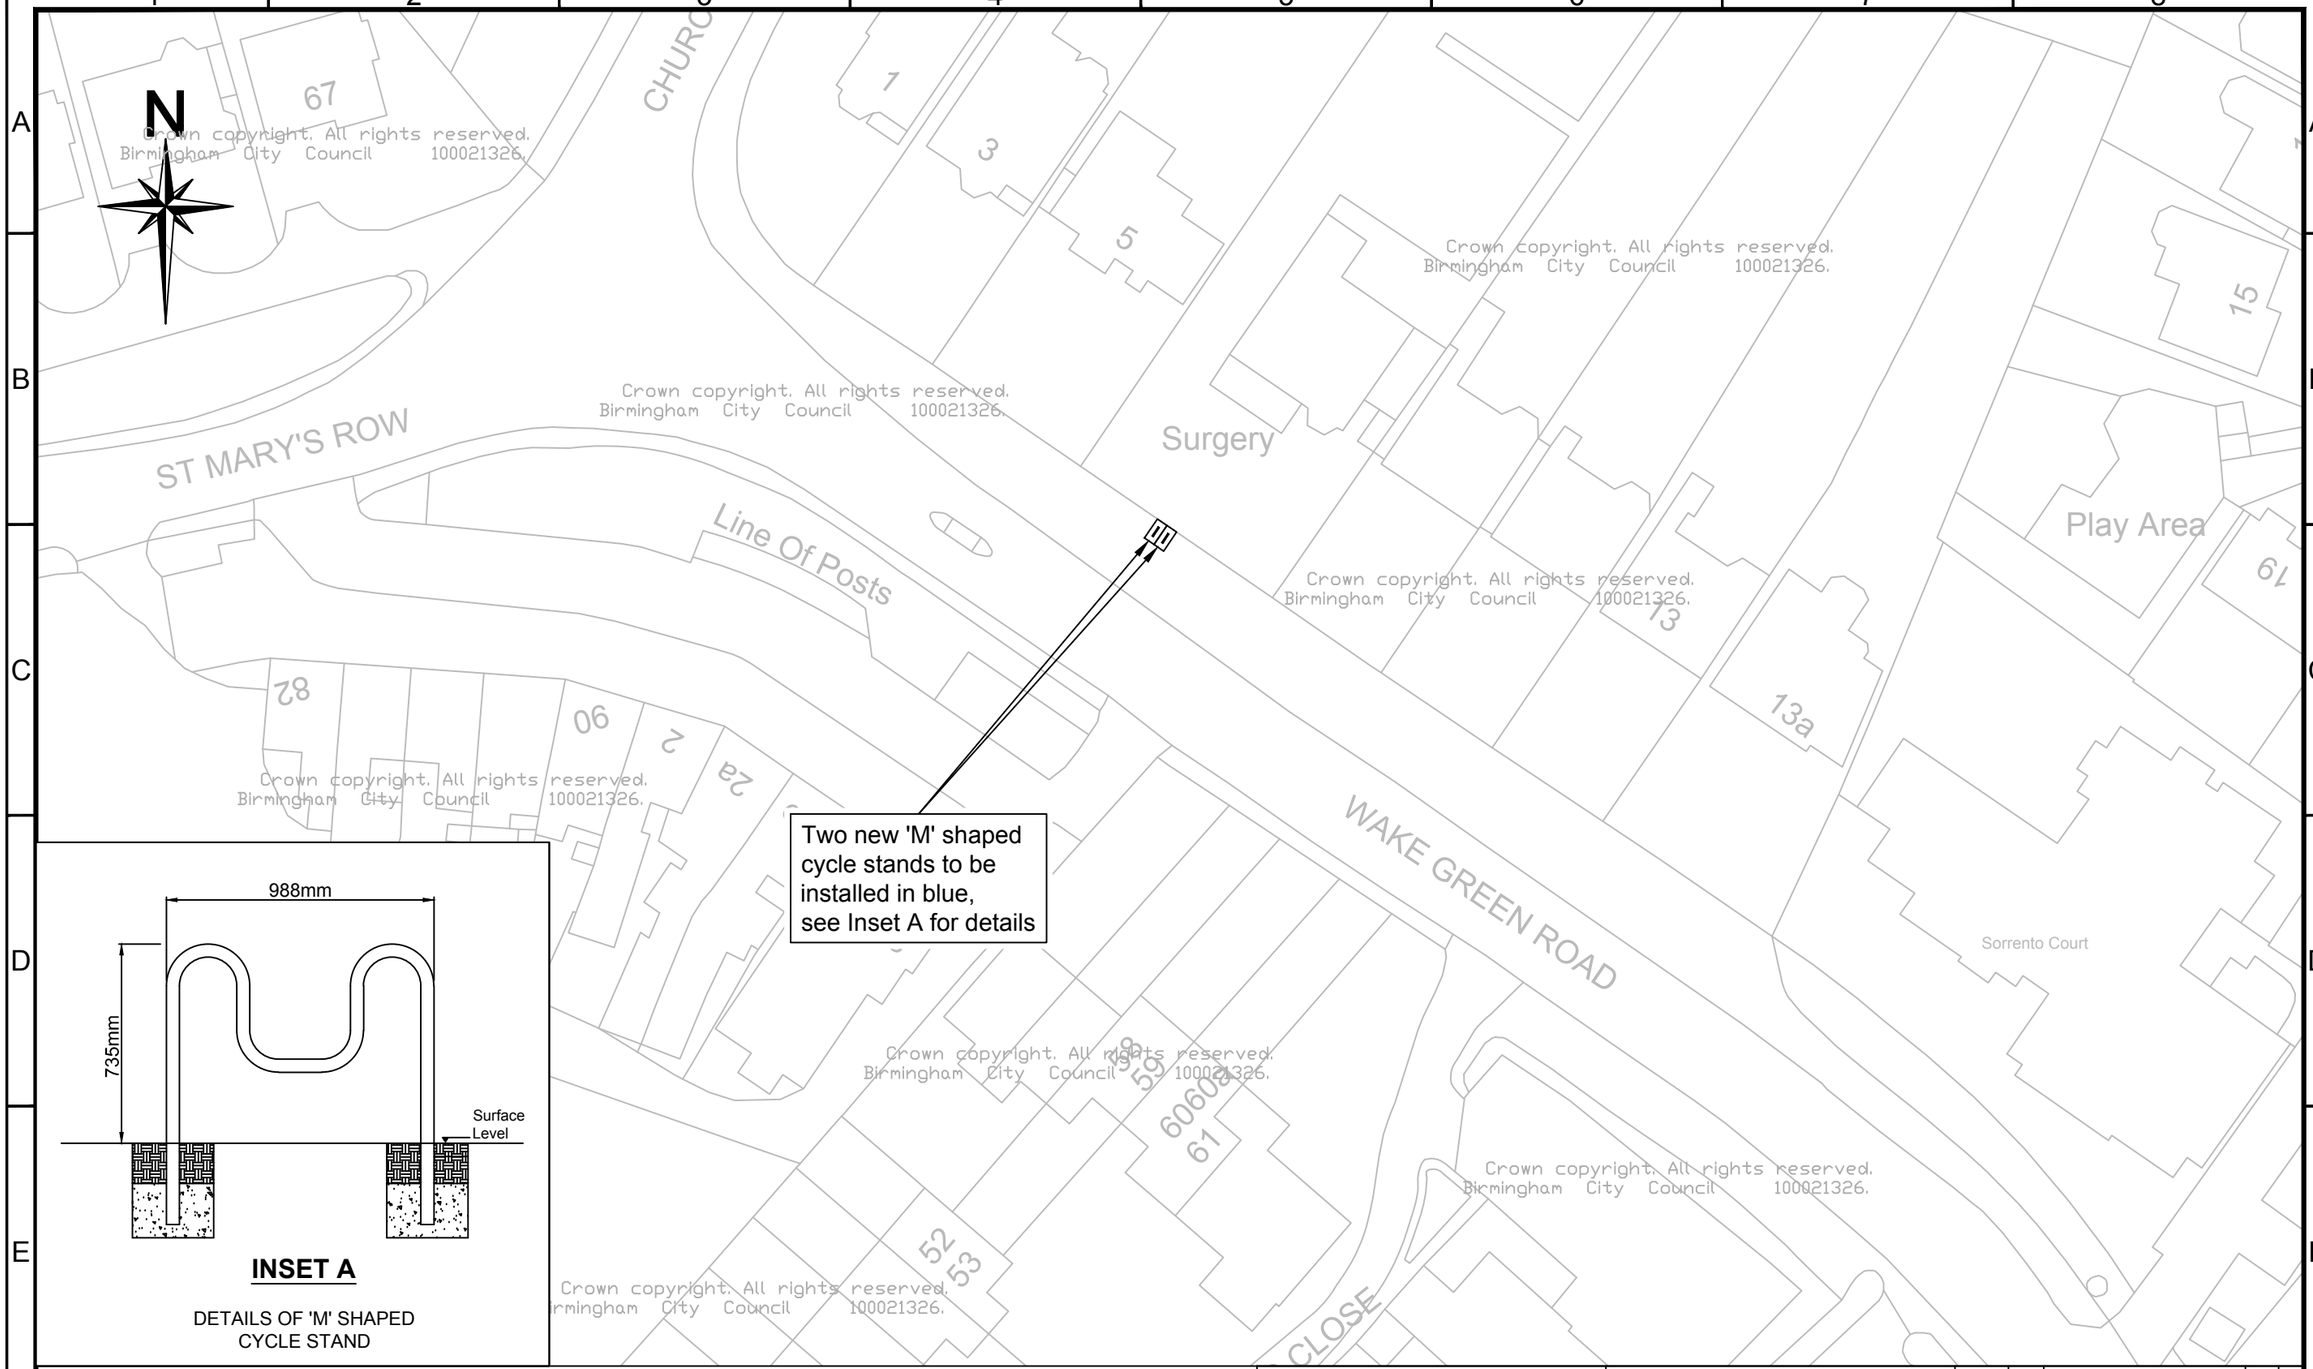

Key:-

Proposed 'M' cycle stand

Crown copyright. All rights reserved. Birmingham City Council 100021326.

Notes:-

1. Please note that the location and dimensions of proposed stands shown are indicative only and may be subject to changes following the consultation.

Birmingham City Council
TRANSPORTATION AND CONNECTIVITY
1 LANCASTER CIRCUS, BIRMINGHAM, B4 7DQ

bsi. ISO 9001 Quality Management

This map is based upon Ordnance Survey material with the permission of Ordnance Survey on behalf of the Controller of Her Majesty's Stationery Office Crown copyright. Unauthorised reproduction infringes Crown copyright and may lead to prosecution or civil proceedings. B.C.C. Licence No 100021326 Date 2018

SCHEME: BCR CYCLE PARKING

DRAWING: TRANCHE 3 CYCLE PARKING - MOSELEY WAKE GREEN ROAD

DATE	REV.	REVISIONS	DRN	PM

DRAWN	DESIGNER	PM	REVISION
NH 23/07/18	NR 23/07/18	NR 23/07/18	-

DRAWING STATUS: GENERAL

SCALE: 1:500

DWG. No: CA-02526-47_S10_171

A3

FILE PATH - X:\Commissions\CA-02526 City Cycle Ambition (BCR)\03. CA-02526-47 BCR Cycle parking\010 Corridors Cycle Parking\4.0 Drawings\03. Approved Drawings\G_CA-02526-47_S10_171 Rev- Wake Green Road.dwg