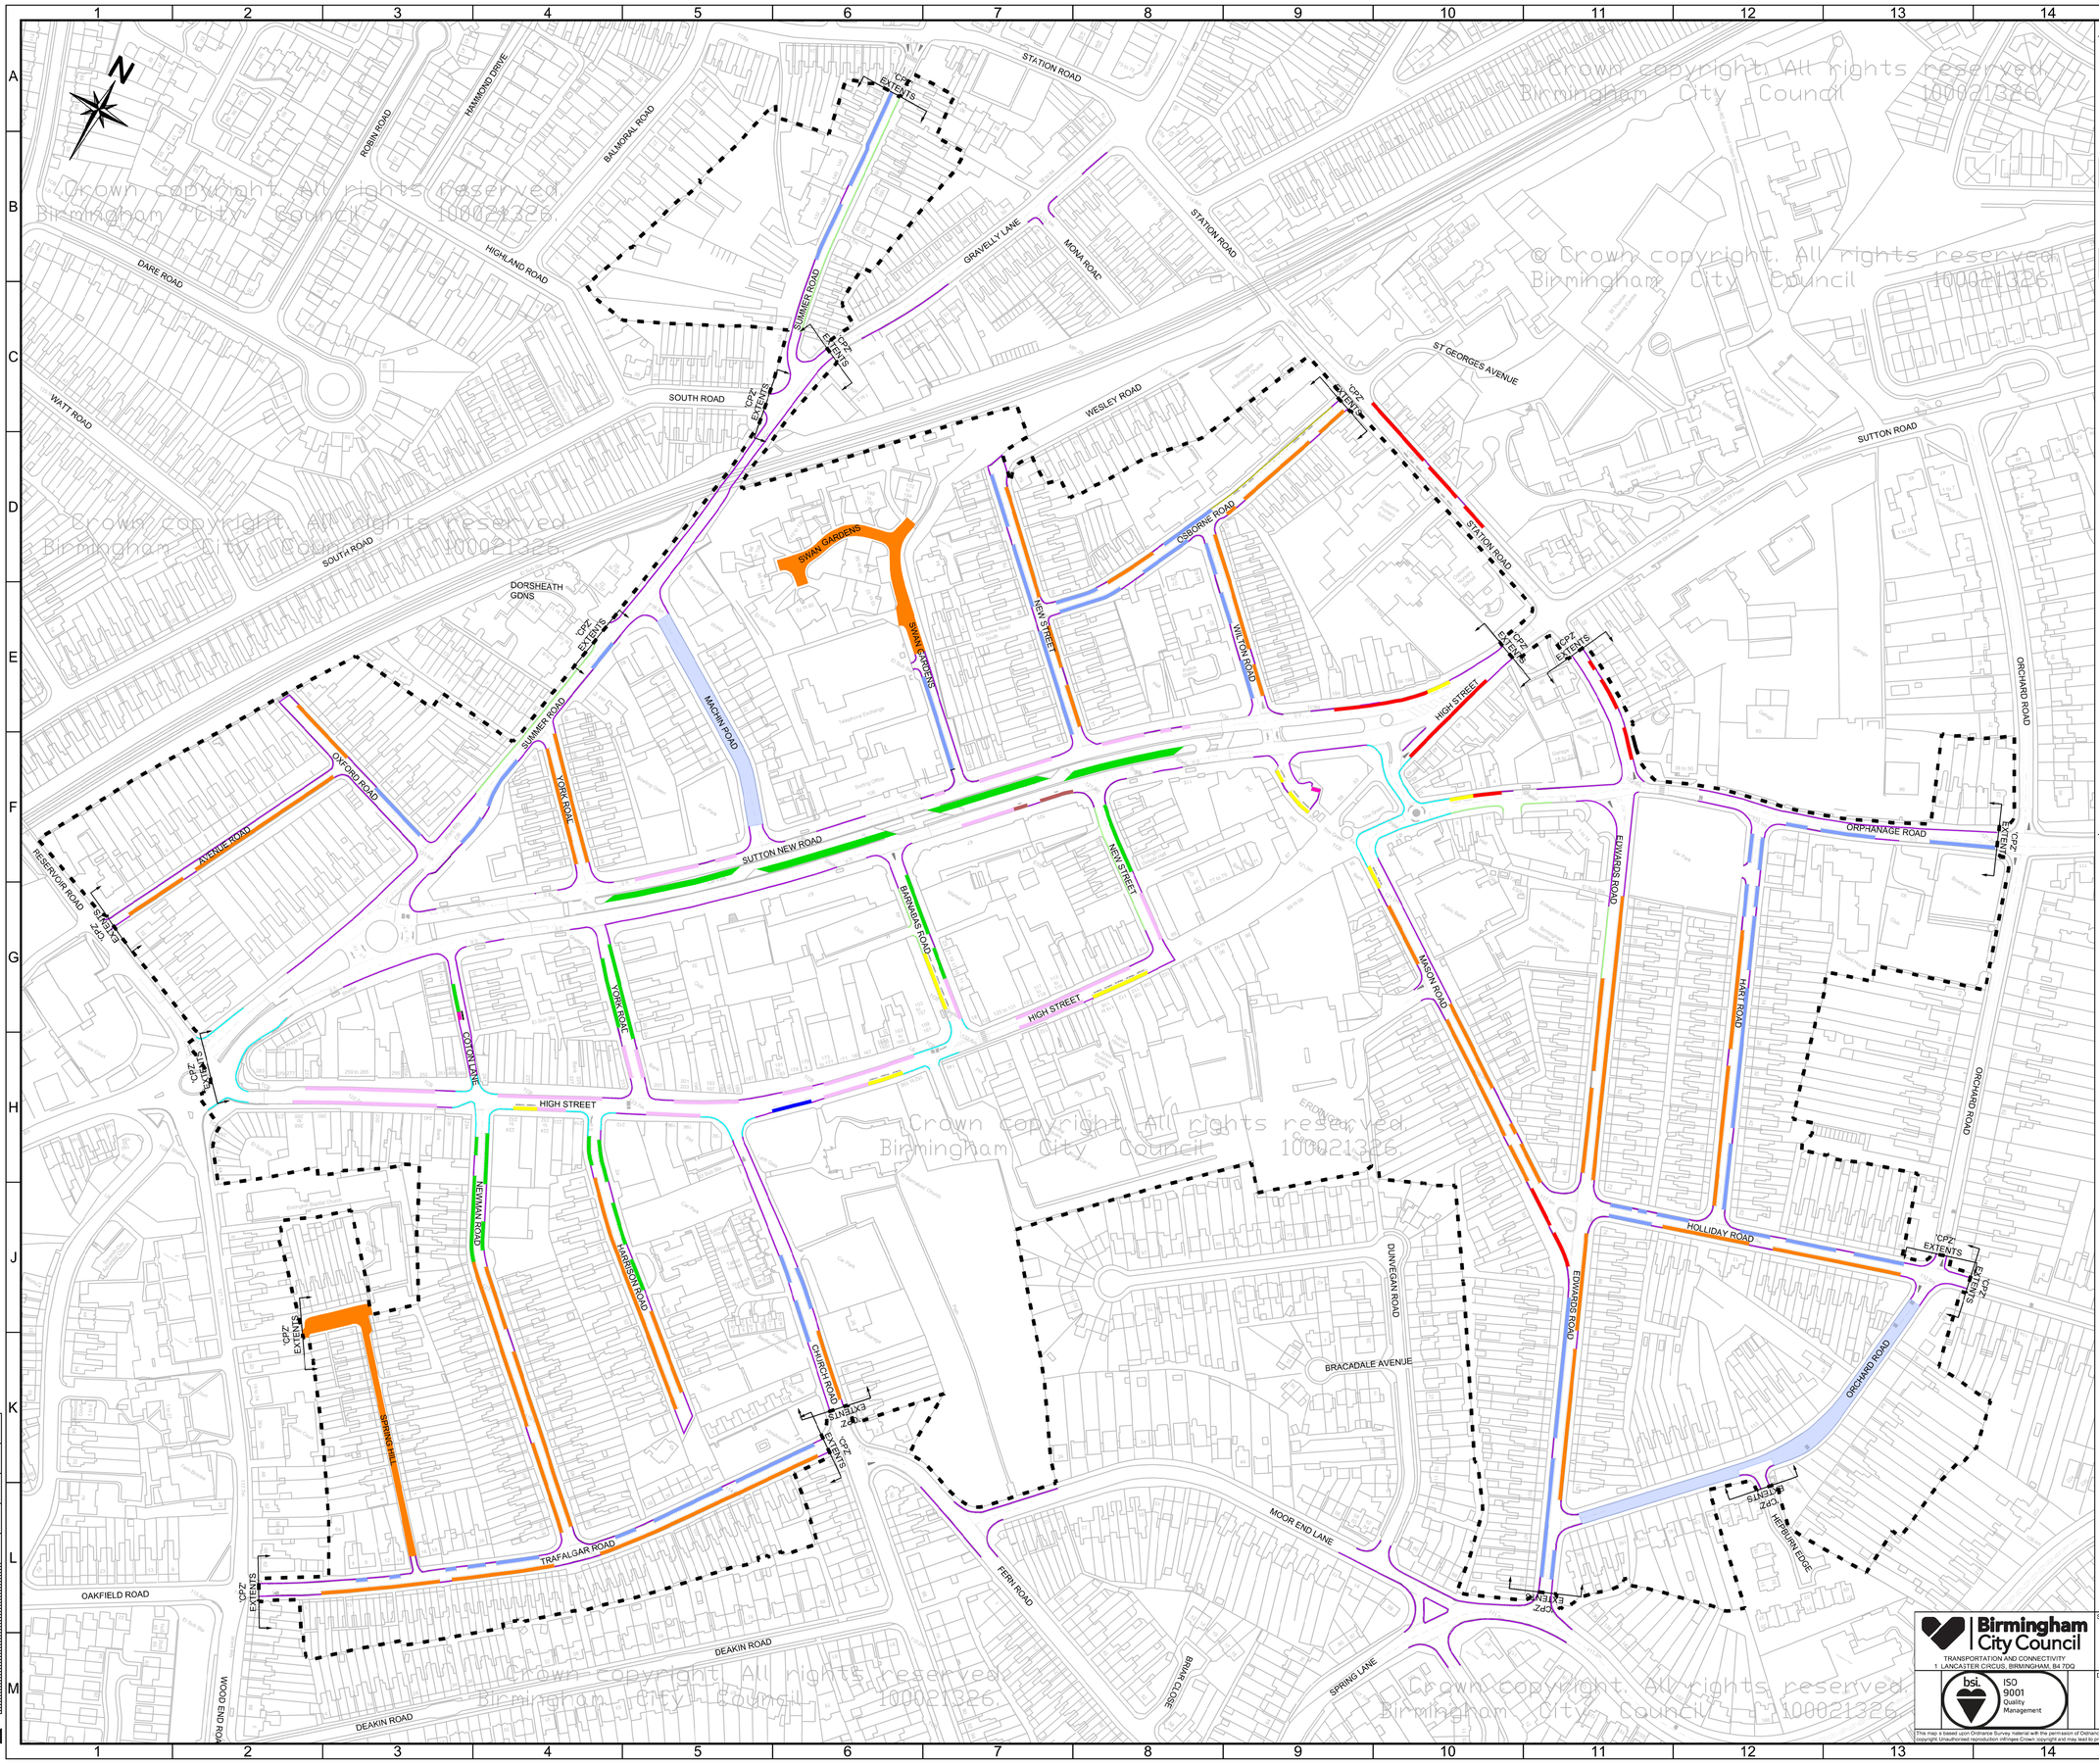

Key :-

- Proposed permit area boundary
- Controlled Parking Zone (CPZ) limits
- Proposed resident permit holders only bay Mon - Sat, 8am - 6pm
- Proposed resident permit holders only zone Mon - Sat, 8am - 6pm
- Proposed all permit holders only bay Mon - Sat, 8am - 6pm
- Proposed all permit holders only zone Mon - Sat, 8am - 6pm
- Proposed pay for parking bay Maximum stay 2 hours, Mon - Sat, 8am - 6pm, No return within 1 hour
- Proposed limited waiting Maximum stay 1 hour, Mon - Sat, 8am - 6pm, No return within 1 hour
- Proposed limited waiting Maximum stay 2 hours, Mon - Sat, 8am - 6pm, No return within 1 hour
- Proposed motorcycle bay
- Proposed no stopping at any time except taxis
- Proposed disabled blue badge holder bay (any valid blue badge holder may utilise)
- Proposed no waiting at any time restrictions
- Proposed no waiting at any time and no loading Mon - Sat, 8am - 6pm
- Proposed no waiting Mon - Sat, 8am - 6pm
- Proposed school keep clear Mon - Sat, 8am - 6pm
- Proposed bus parking Mon - Sat, 8am - 6pm
- Proposed road markings
- Existing road markings to remain

Notes :-

1. Only properties within the permit area boundary will be eligible to buy permits.

Birmingham City Council
TRANSPORTATION AND CONNECTIVITY
1 LANCASTER CIRCUS, BIRMINGHAM, B4 7DQ

bsi. ISO 9001 Quality Management

SCHEME: ERDINGTON CPZ

DRAWING: SCHEME OVERVIEW

DATE	REV.	REVISIONS	DRN	PM
02/01/18	B	PROPOSALS UPDATED	JMcK	DAM
25/09/17	A	PROPOSALS UPDATED	DAM	DAM

DRAWN	DESIGNER	PM	REVISION
DAM 07/12/16	DAM 07/12/16	DAM 07/12/16	B

DRAWING STATUS: GENERAL
SCALE: NTS
DWG. No: CA-02229_S1_001

This map is based upon Ordnance Survey material with the permission of Ordnance Survey on behalf of the Controller of Her Majesty's Stationery Office Crown copyright. Unauthorised reproduction infringes Crown copyright and may lead to prosecution or civil proceedings. B.C.C. Licence No. 100021326 Date 2016

FILE PATH - X:\Commissions\CA-02229 Erdington CPZ\4.0 Drawing\03. Approved Drawings\S_CA-02229_S1_001 Rev B Scheme Overview.dwg

A1