DO NOT SCALE

Millimetres 0 10 100

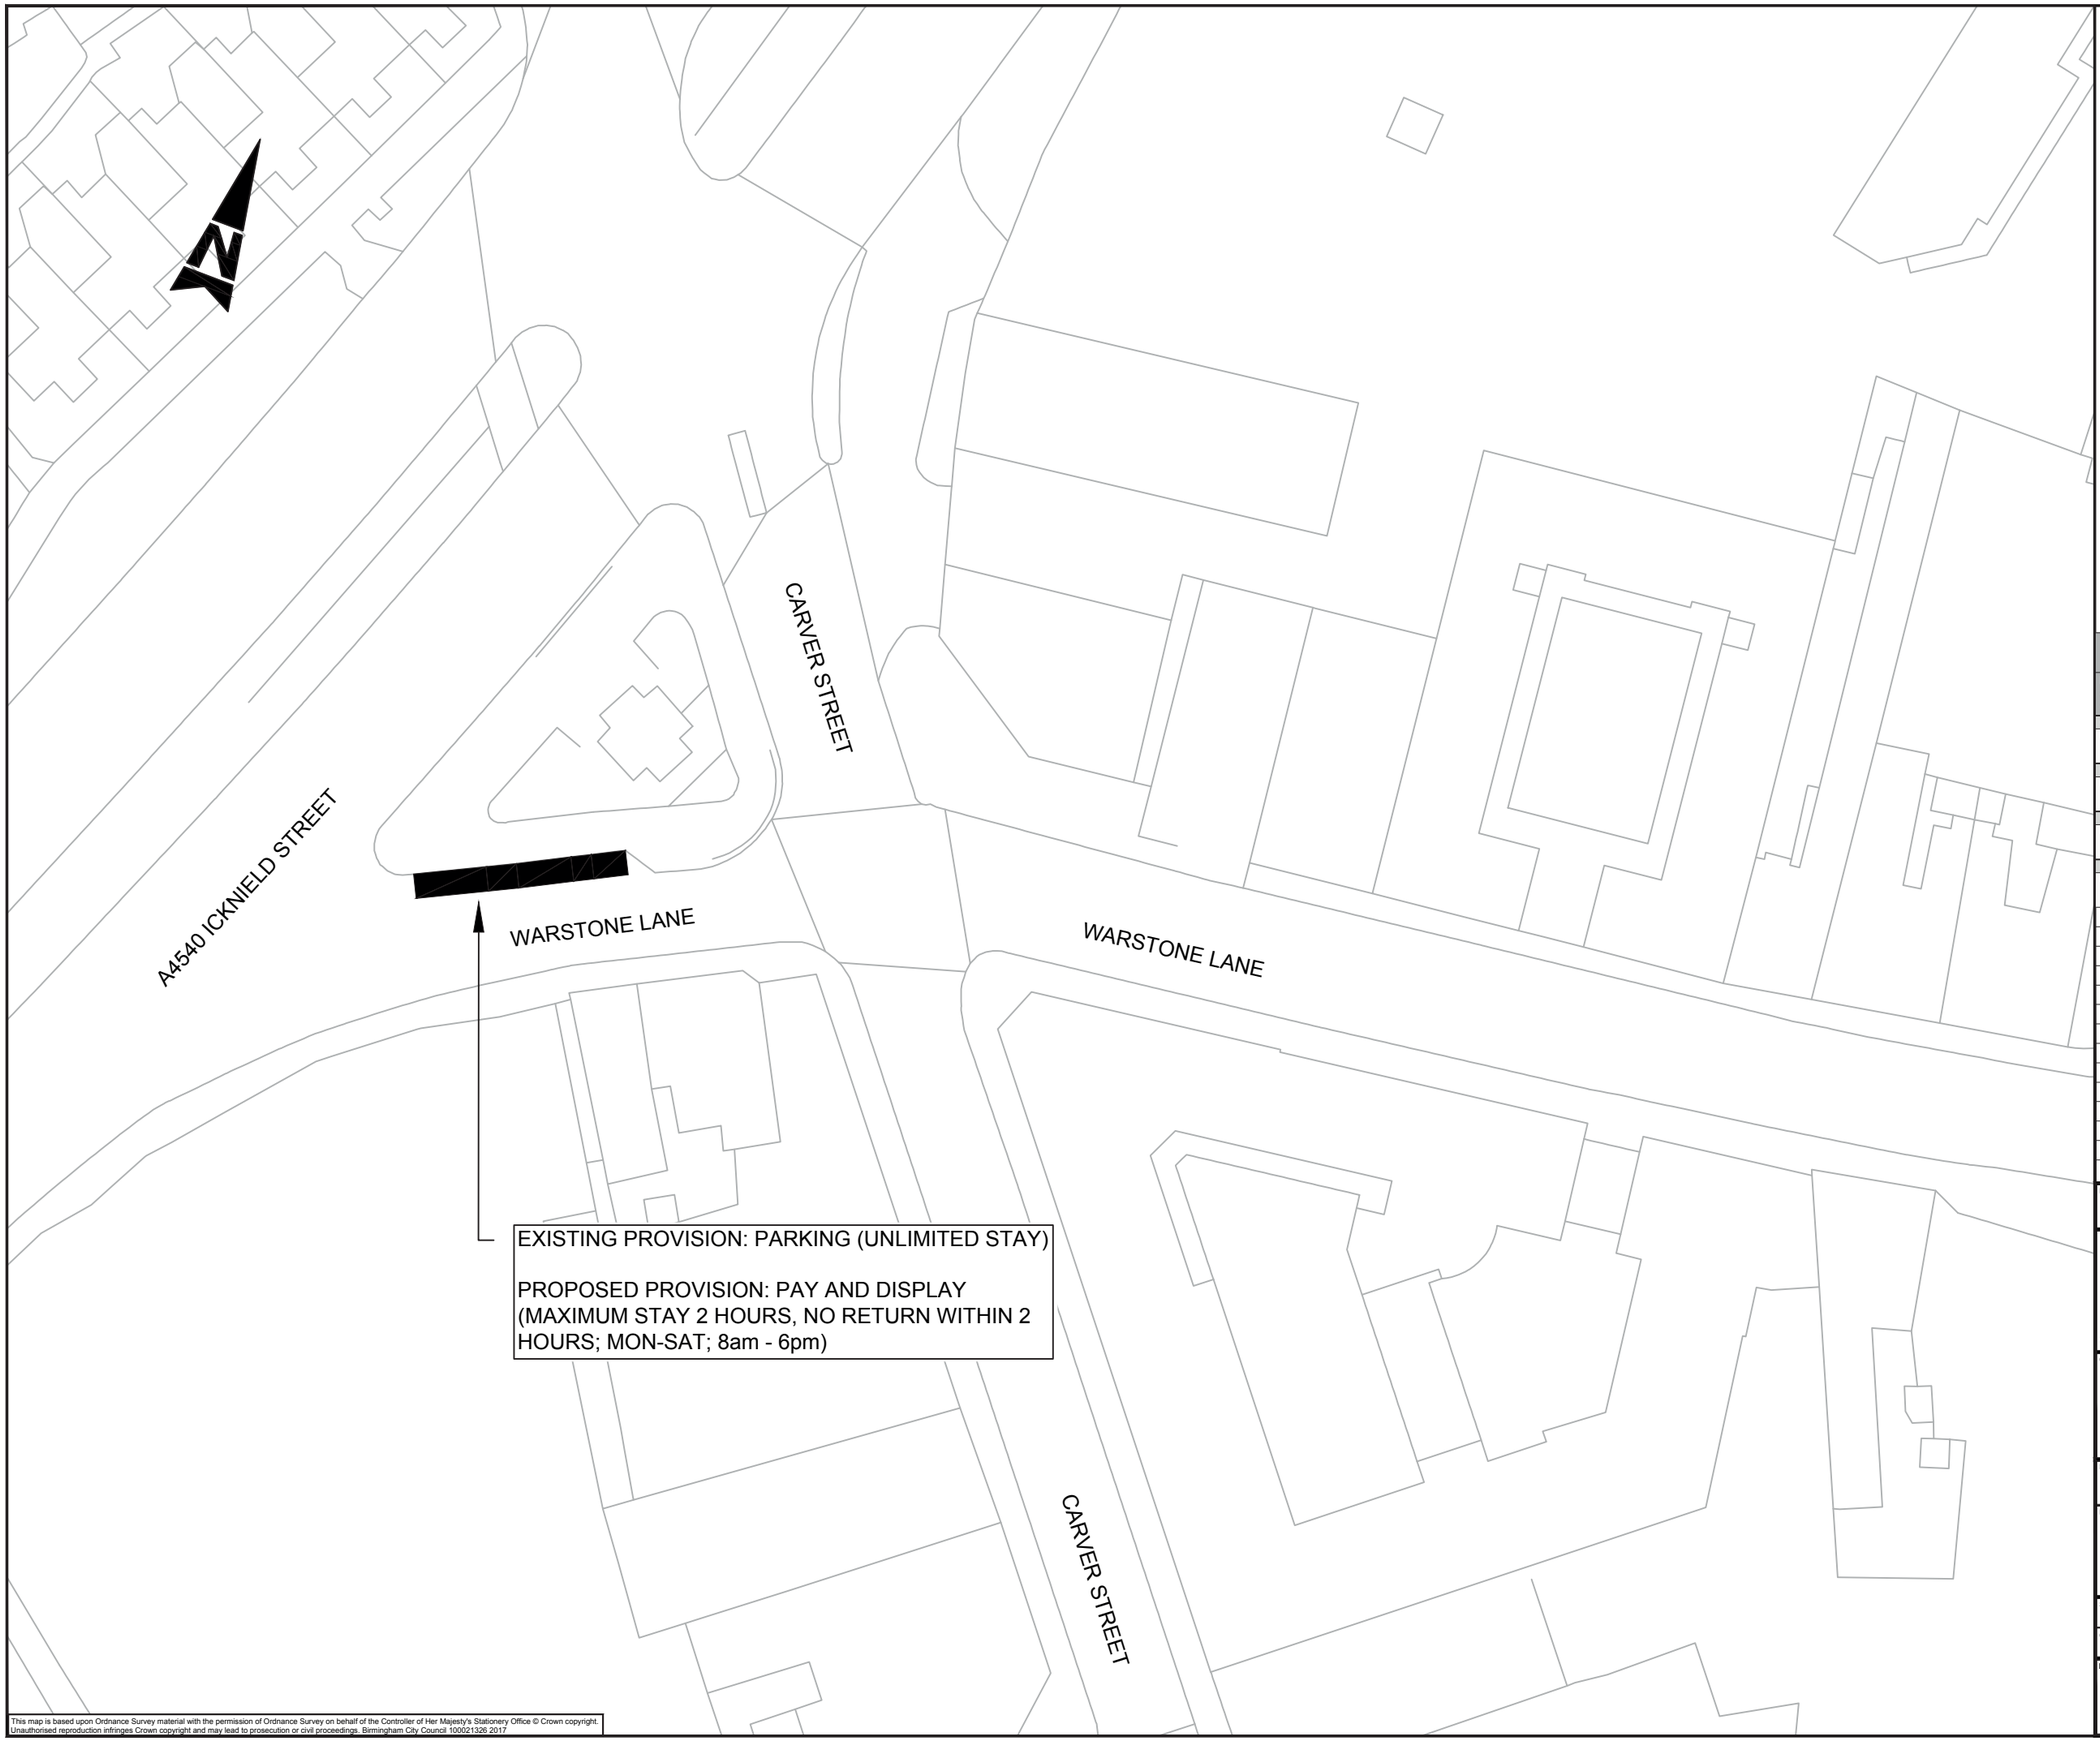

This map is based upon Ordnance Survey material with the permission of Ordnance Survey on behalf of the Controller of Her Majesty's Stationery Office © Crown copyright. Unauthorised reproduction infringes Crown copyright and may lead to prosecution or civil proceedings. Birmingham City Council 100021326 2017

Plotted by: SAQI6149 Date: May 10, 2017 - 4:27pm

KEY:

AFFECTED PARKING PROVISION

To have your say on this proposal, please visit **www.birminghambeheard.org.uk/economy/jqparkingWarstone**.

For more information about the Jewellery Quarter Controlled Parking Zone, go to **www.birmingham.gov.uk/jqparking**.

SAFETY, HEALTH AND ENVIRONMENTAL INFORMATION

In addition to the hazards/risks normally associated with the types of work detailed on this drawing, note the following significant residual risks (Reference shall also be made to the design hazard log).

Construction
None

Maintenance / Cleaning
None

Use
None

Decommissioning / Demolition
None

Rev.	Date	Description	By	Chk'd	App'd
P01	10/05/17	First Issue	JS	PW	DW

Drawing Status: WORK IN PROGRESS

Suitability: S2

ATKINS
The Axis
10 Holliday Street
Birmingham
West Midlands
B1 1TF
Tel: +44 (0)121 483 5000
Fax: +44 (0)121 483 5252
www.atkinsglobal.com

Copyright © Atkins Limited (2017)

Client: Birmingham City Council

Project Title: JEWELLERY QUARTER CONTROLLED PARKING ZONE REVIEW

Drawing Title: CONSULTATION PLAN WARSTONE LANE DRAWING 1 OF 1

Scale	Designed / Drawn	Checked	Approved	Authorised
1:500	JS	PW	DW	DW
Original Size: A3	Date: 25/01/17	Date: 26/04/17	Date: 10/05/17	Date: 10/05/17

Drawing Number: 5137775-ATK-CON-003-DR-C-0013 (Project | Originator | Volume | Location | Type | Role | Number)

Project Ref. No.: 5137775

Revision: P01