ISO A3 297mm x 420mm

KEY

- PROPOSED KERBLINE
- PROPOSED BACK OF FOOTWAY
- BUS LANE - 24h, 7 days. Class of exempt vehicle: Bus, Licensed taxi, Motorcycles, Pedal Cycles.

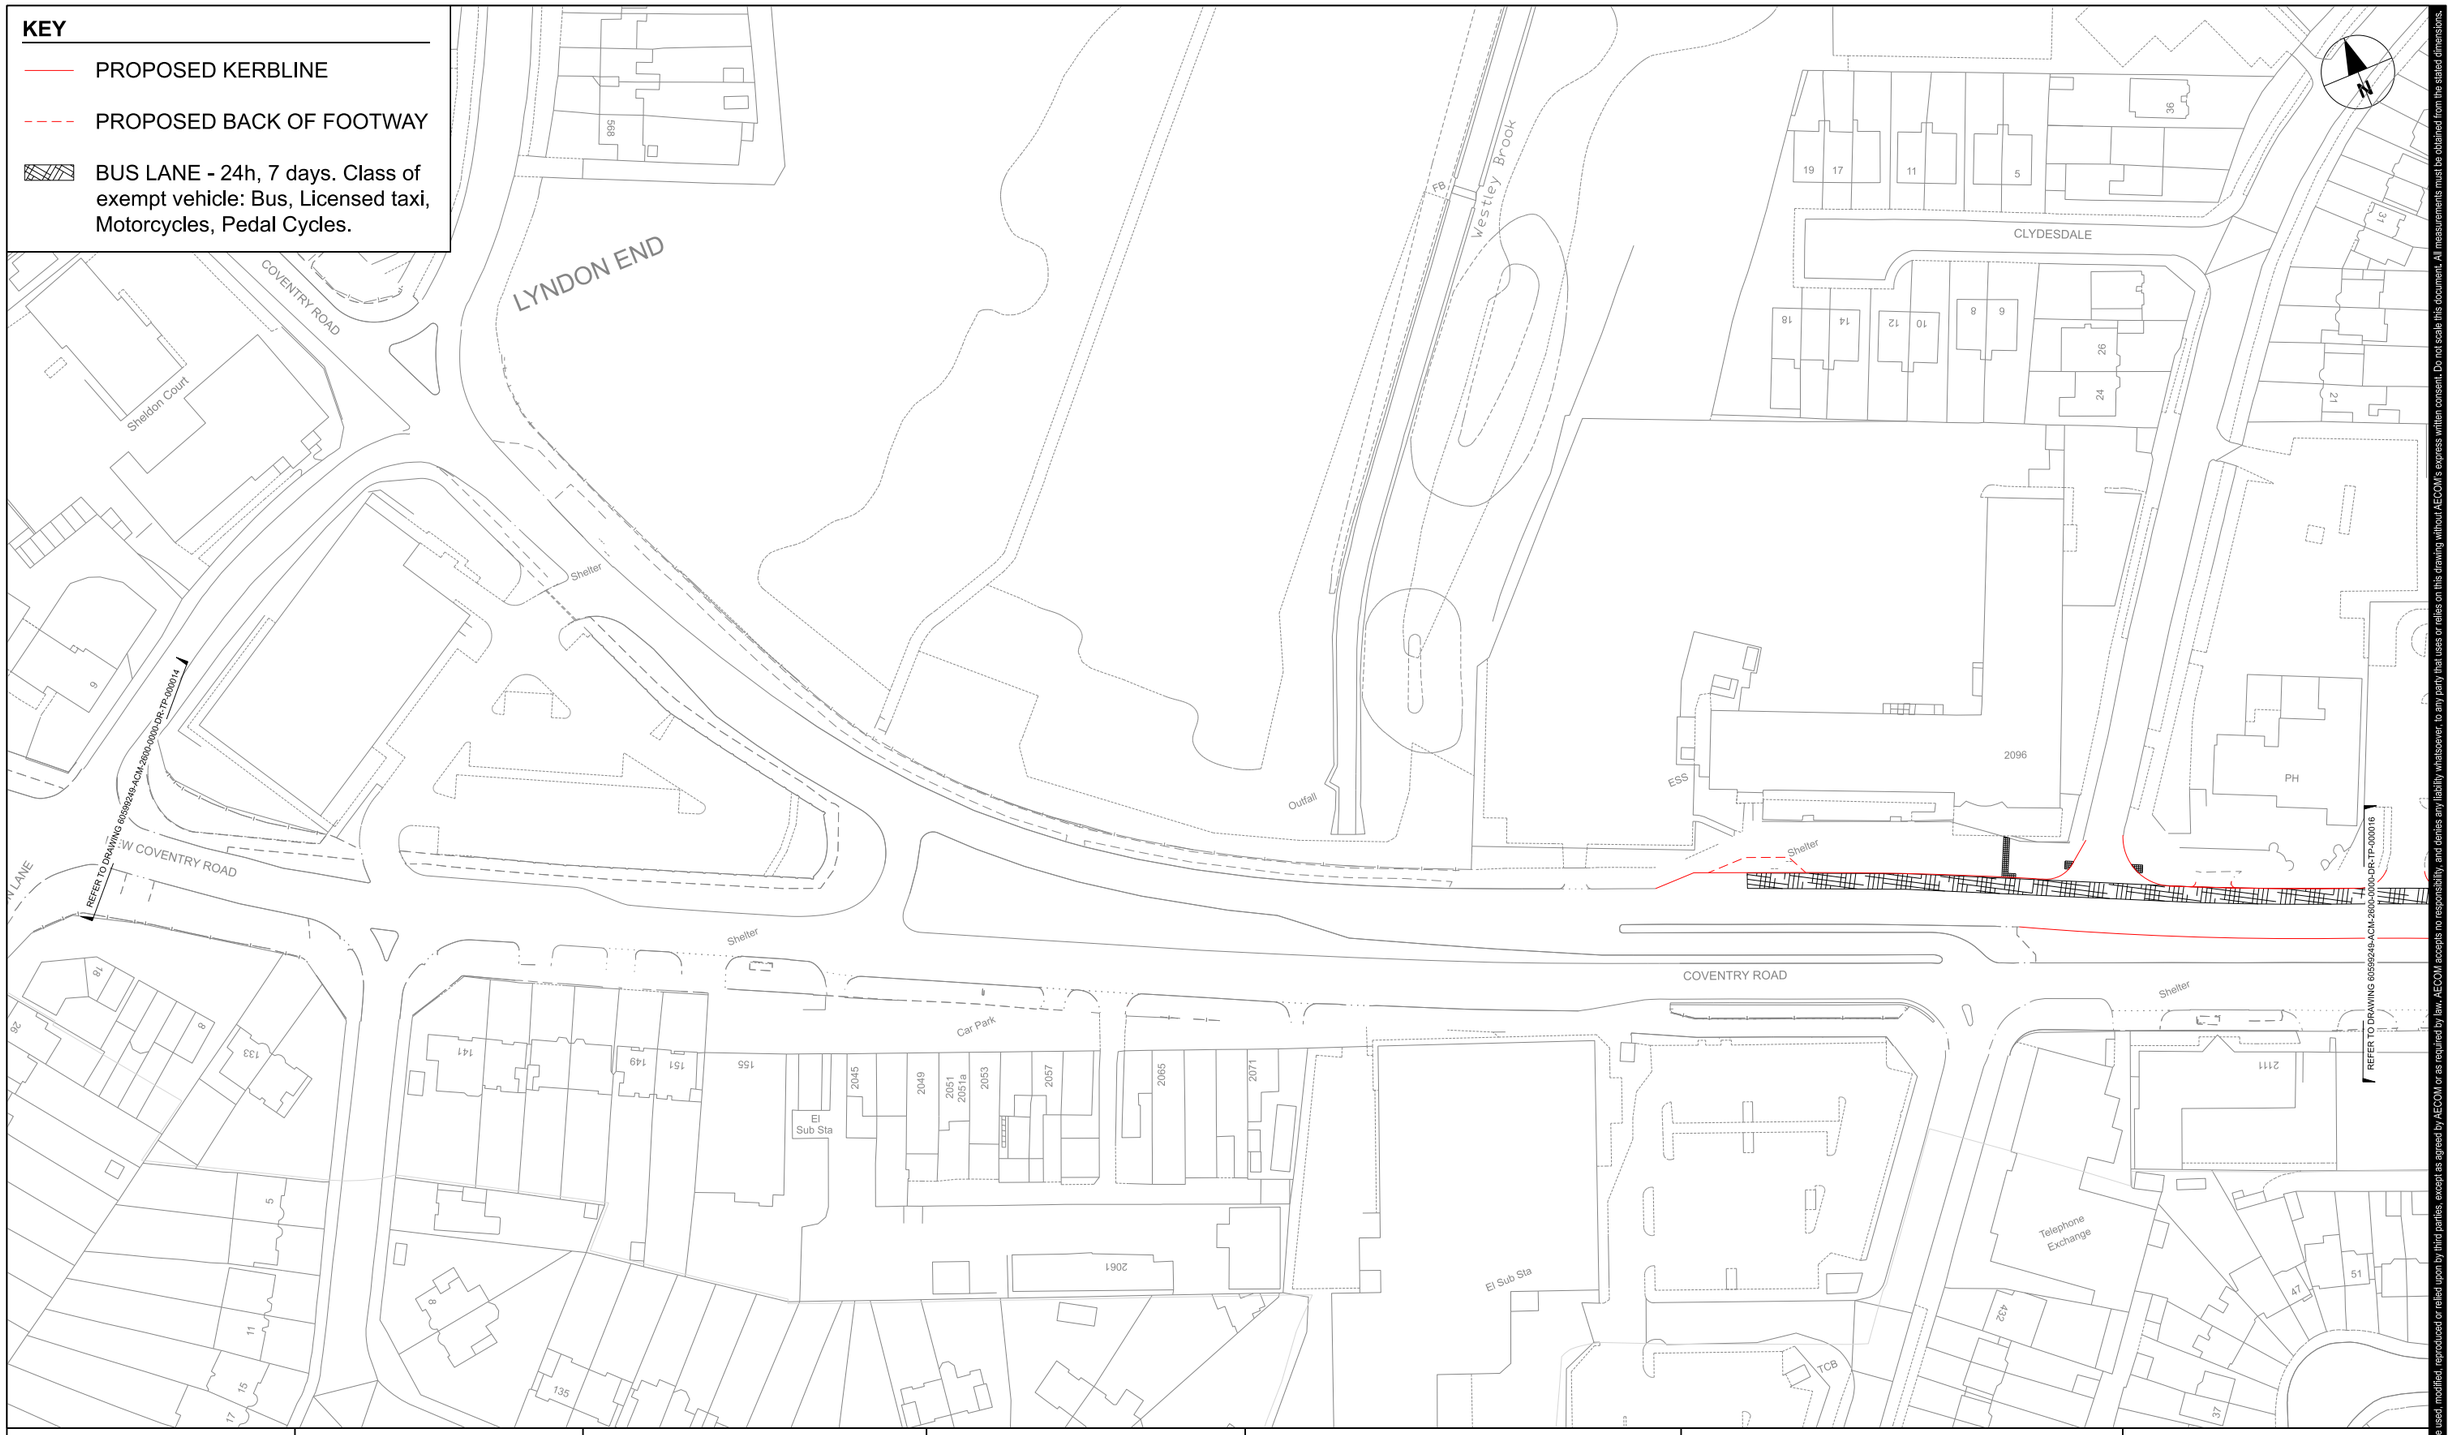

AECOM

PROJECT

A45 Birmingham to Solihull and Airport SPRINT BRT

A3 Scale 1:1250

CLIENT

Transport for West Midlands

CONSULTANT

AECOM
The Colmore Building
Colmore Circus Queensway
Birmingham
T: 01212621900
www.aecom.com

LOCAL HIGHWAY AUTHORITY

Birmingham City Council

NOTES

1. DO NOT SCALE FROM THIS DRAWING
2. ANY DISCREPANCIES, ERRORS OR OMISSIONS TO BE BROUGHT TO THE ATTENTION OF THE *PROJECT MANAGER*.

REGISTRATION

Reproduced from the Ordnance Survey map with the permission of the controller of H.M. Stationery Office. © Crown copyright and database rights 2020. Ordnance Survey 0100031673.

ISSUE PURPOSE

FOR ADVERTISING

PROJECT NUMBER

60599249

ISSUE/REVISION

I/R	DATE	DESCRIPTION
P01	28/01/20	First Issue
P02	19/06/20	Comments amendments
C01	19/06/20	For Advertising

Drawn:	Checked:	Approved:	Revision:
EMF	RG	AC	C01

SHEET TITLE

BIRMINGHAM CITY COUNCIL
BUS LANE
TRAFFIC REGULATION ORDER
SHEET 15

SHEET NUMBER

60599249-ACM-2600-0000-DR-TP-000015

This drawing has been prepared for the use of AECOM's client. It may not be used, modified, reproduced or relied upon by third parties, except as agreed by AECOM or as required by law. AECOM accepts no responsibility, and denies any liability whatsoever, to any party that uses or relies on this drawing without AECOM's express written consent. Do not scale this document. All measurements must be obtained from the stated dimensions.

Last saved by: ELENA.MARTIN(2020-06-17) Last Plotted: 2011-05-25
Filename: C:\pwworking\aecom_ds\3_uk\elena.martin@aecom.com\d0129663\60599249-ACM-2600-0000-DR-TP-000015