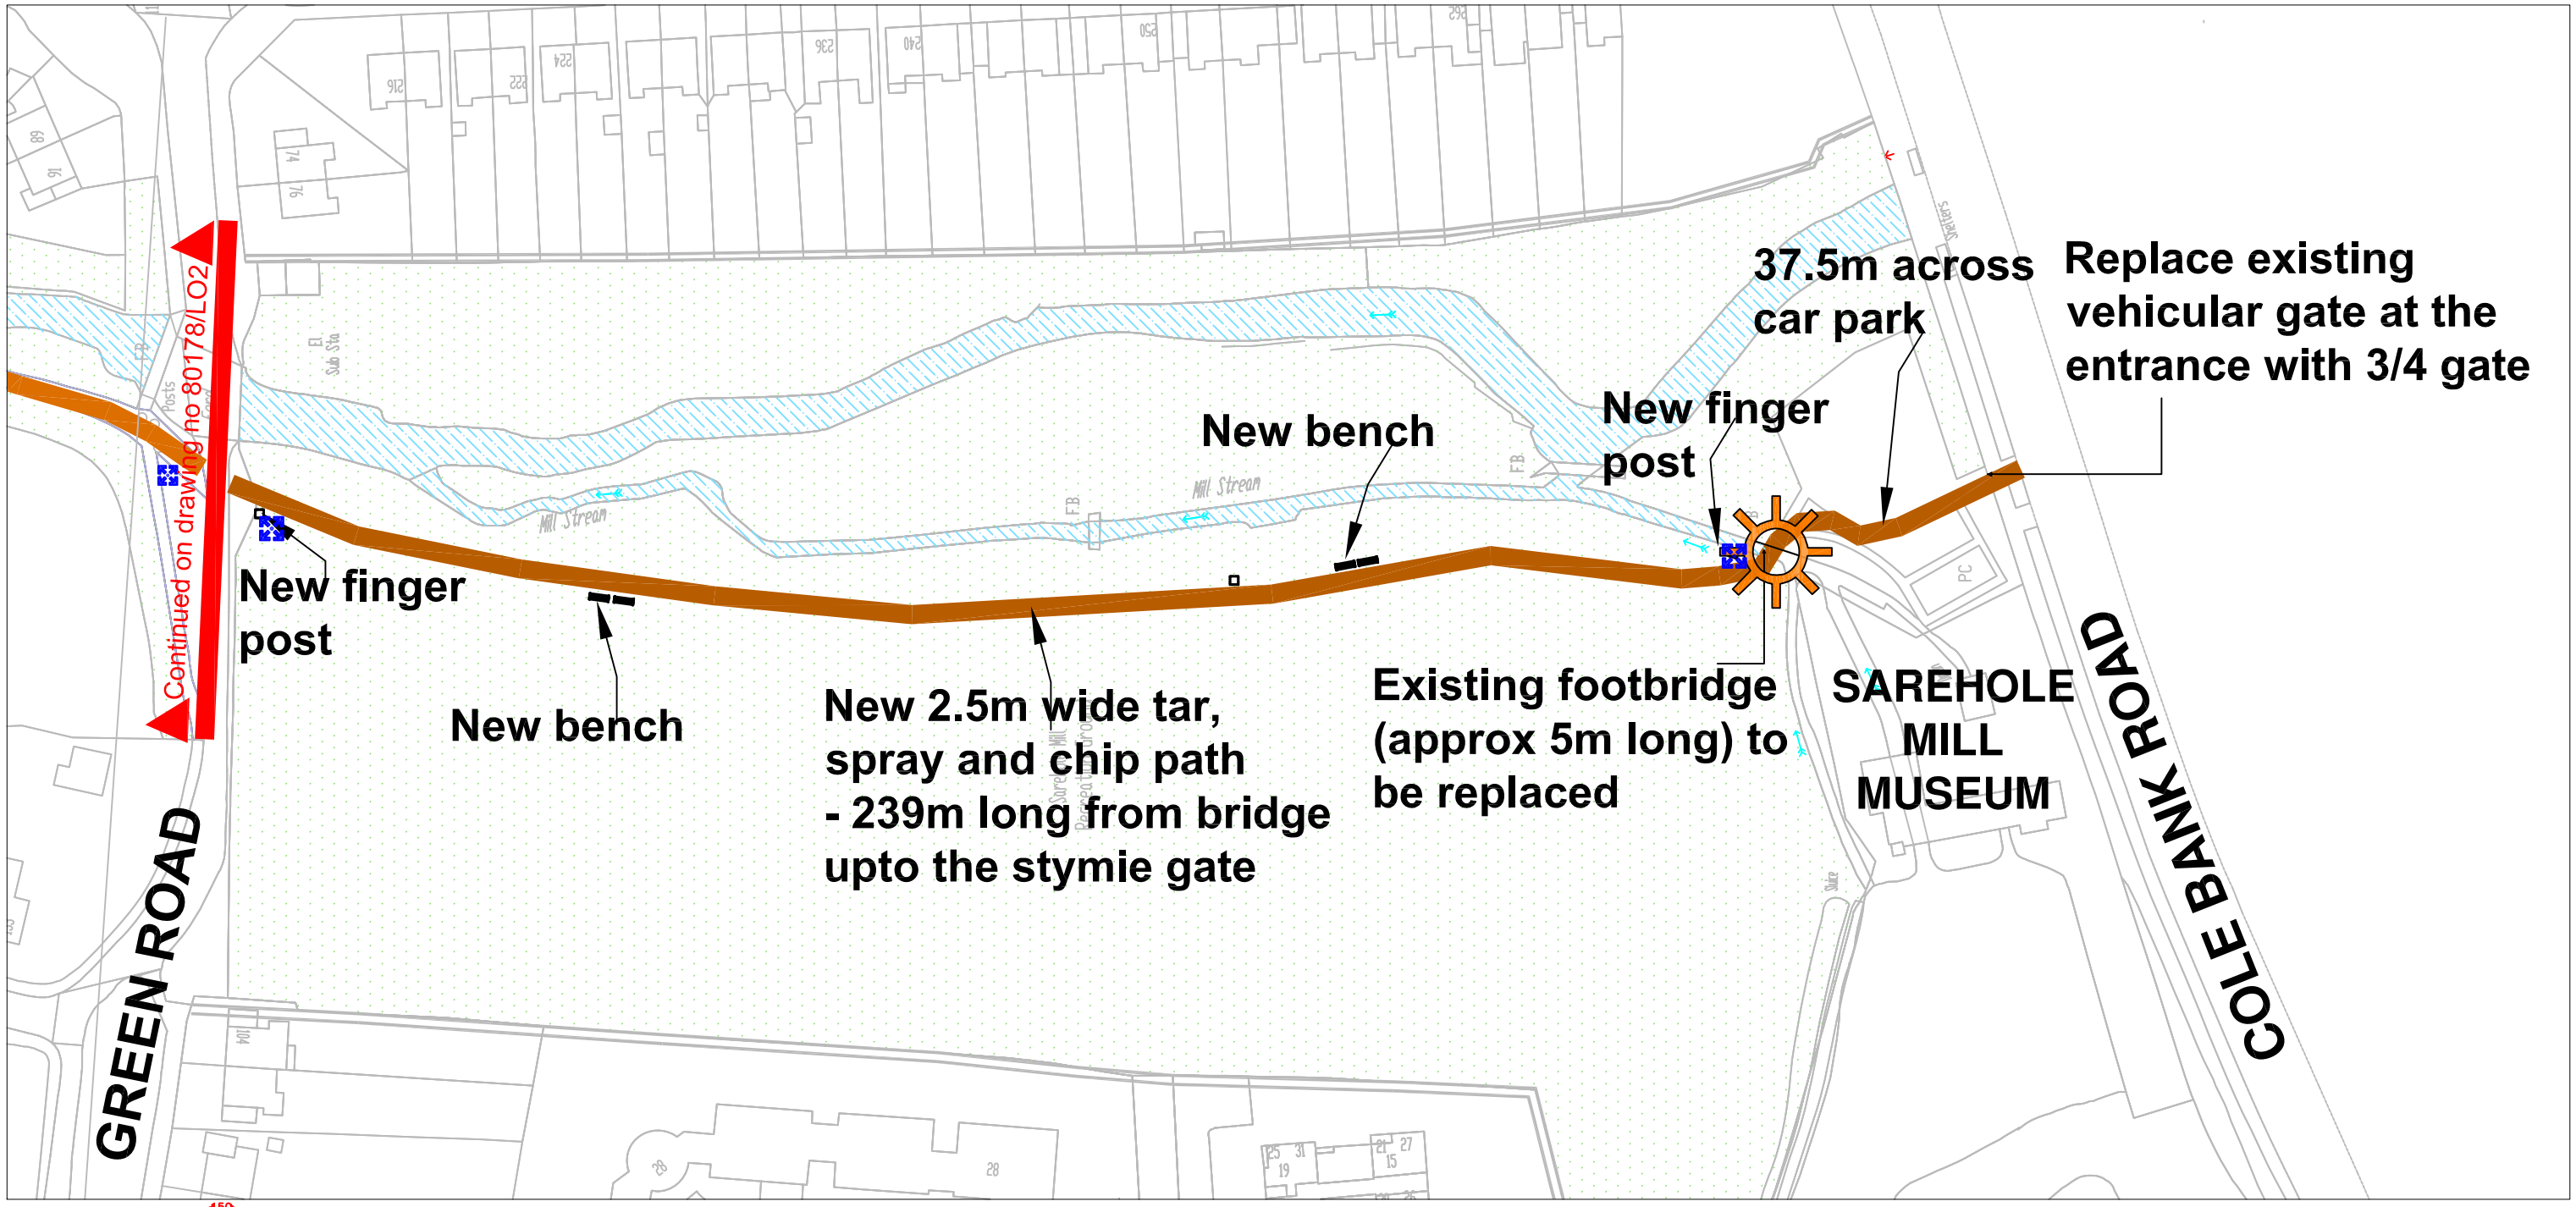

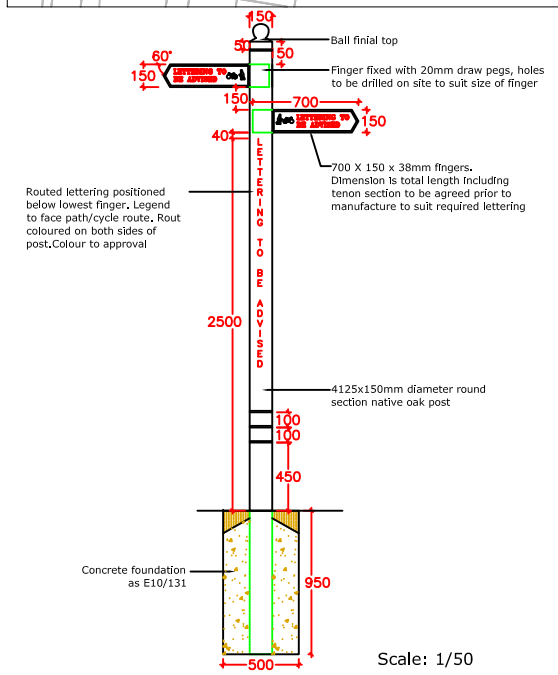

Scale: 1/50

Q22/117
TAR, SPRAY AND CHIP SURFACE DRESSING OVER BITMAC CONSTRUCTION
Pedestrian sub-base/binder (base) course/surface (wearing) course construction with decorative stone surface dressing.

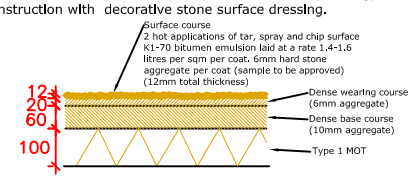

Scale: 1/20

BIRMINGHAM CYCLE REVOLUTION

A CJ Feb14 Logo and project reference added

THE LANDSCAPE PRACTICE GROUP

Birmingham City Council

The Landscape Practice Group
300 Broad Street
Birmingham
B1 2DR
tel: 0121 303 4562
fax: 0121 303 4762
LPG@birmingham.gov.uk

Client: BIRMINGHAM CITY COUNCIL

Project: CITY CYCLE AMBITION GRANT
GREEN ROAD TO COLE BANK ROAD

Title: LAYOUT PLAN
CV-20

Drawing Number: **80178/LO3**

Revision: **A**

V:\80178 CCA Stratford-sarehole mill ALM\Drawings\B.Feasibility\80178 LO1-LO2-LO3 revised 25.2.14.dwg

Paper: A3
Scale: 1/1000
Drawn: CJ
Date: 8/1/2014
Status: DRAFT

Reproduced by permission of Geographer's A-Z Map Co Ltd. Licence No. A1018 . © Crown copyright and database rights 2013 Ordnance Survey 100021326. © RGB Aerial Photography copyright Geoperspectives 2007

0 50mm