Pype Hayes Park

Play Area

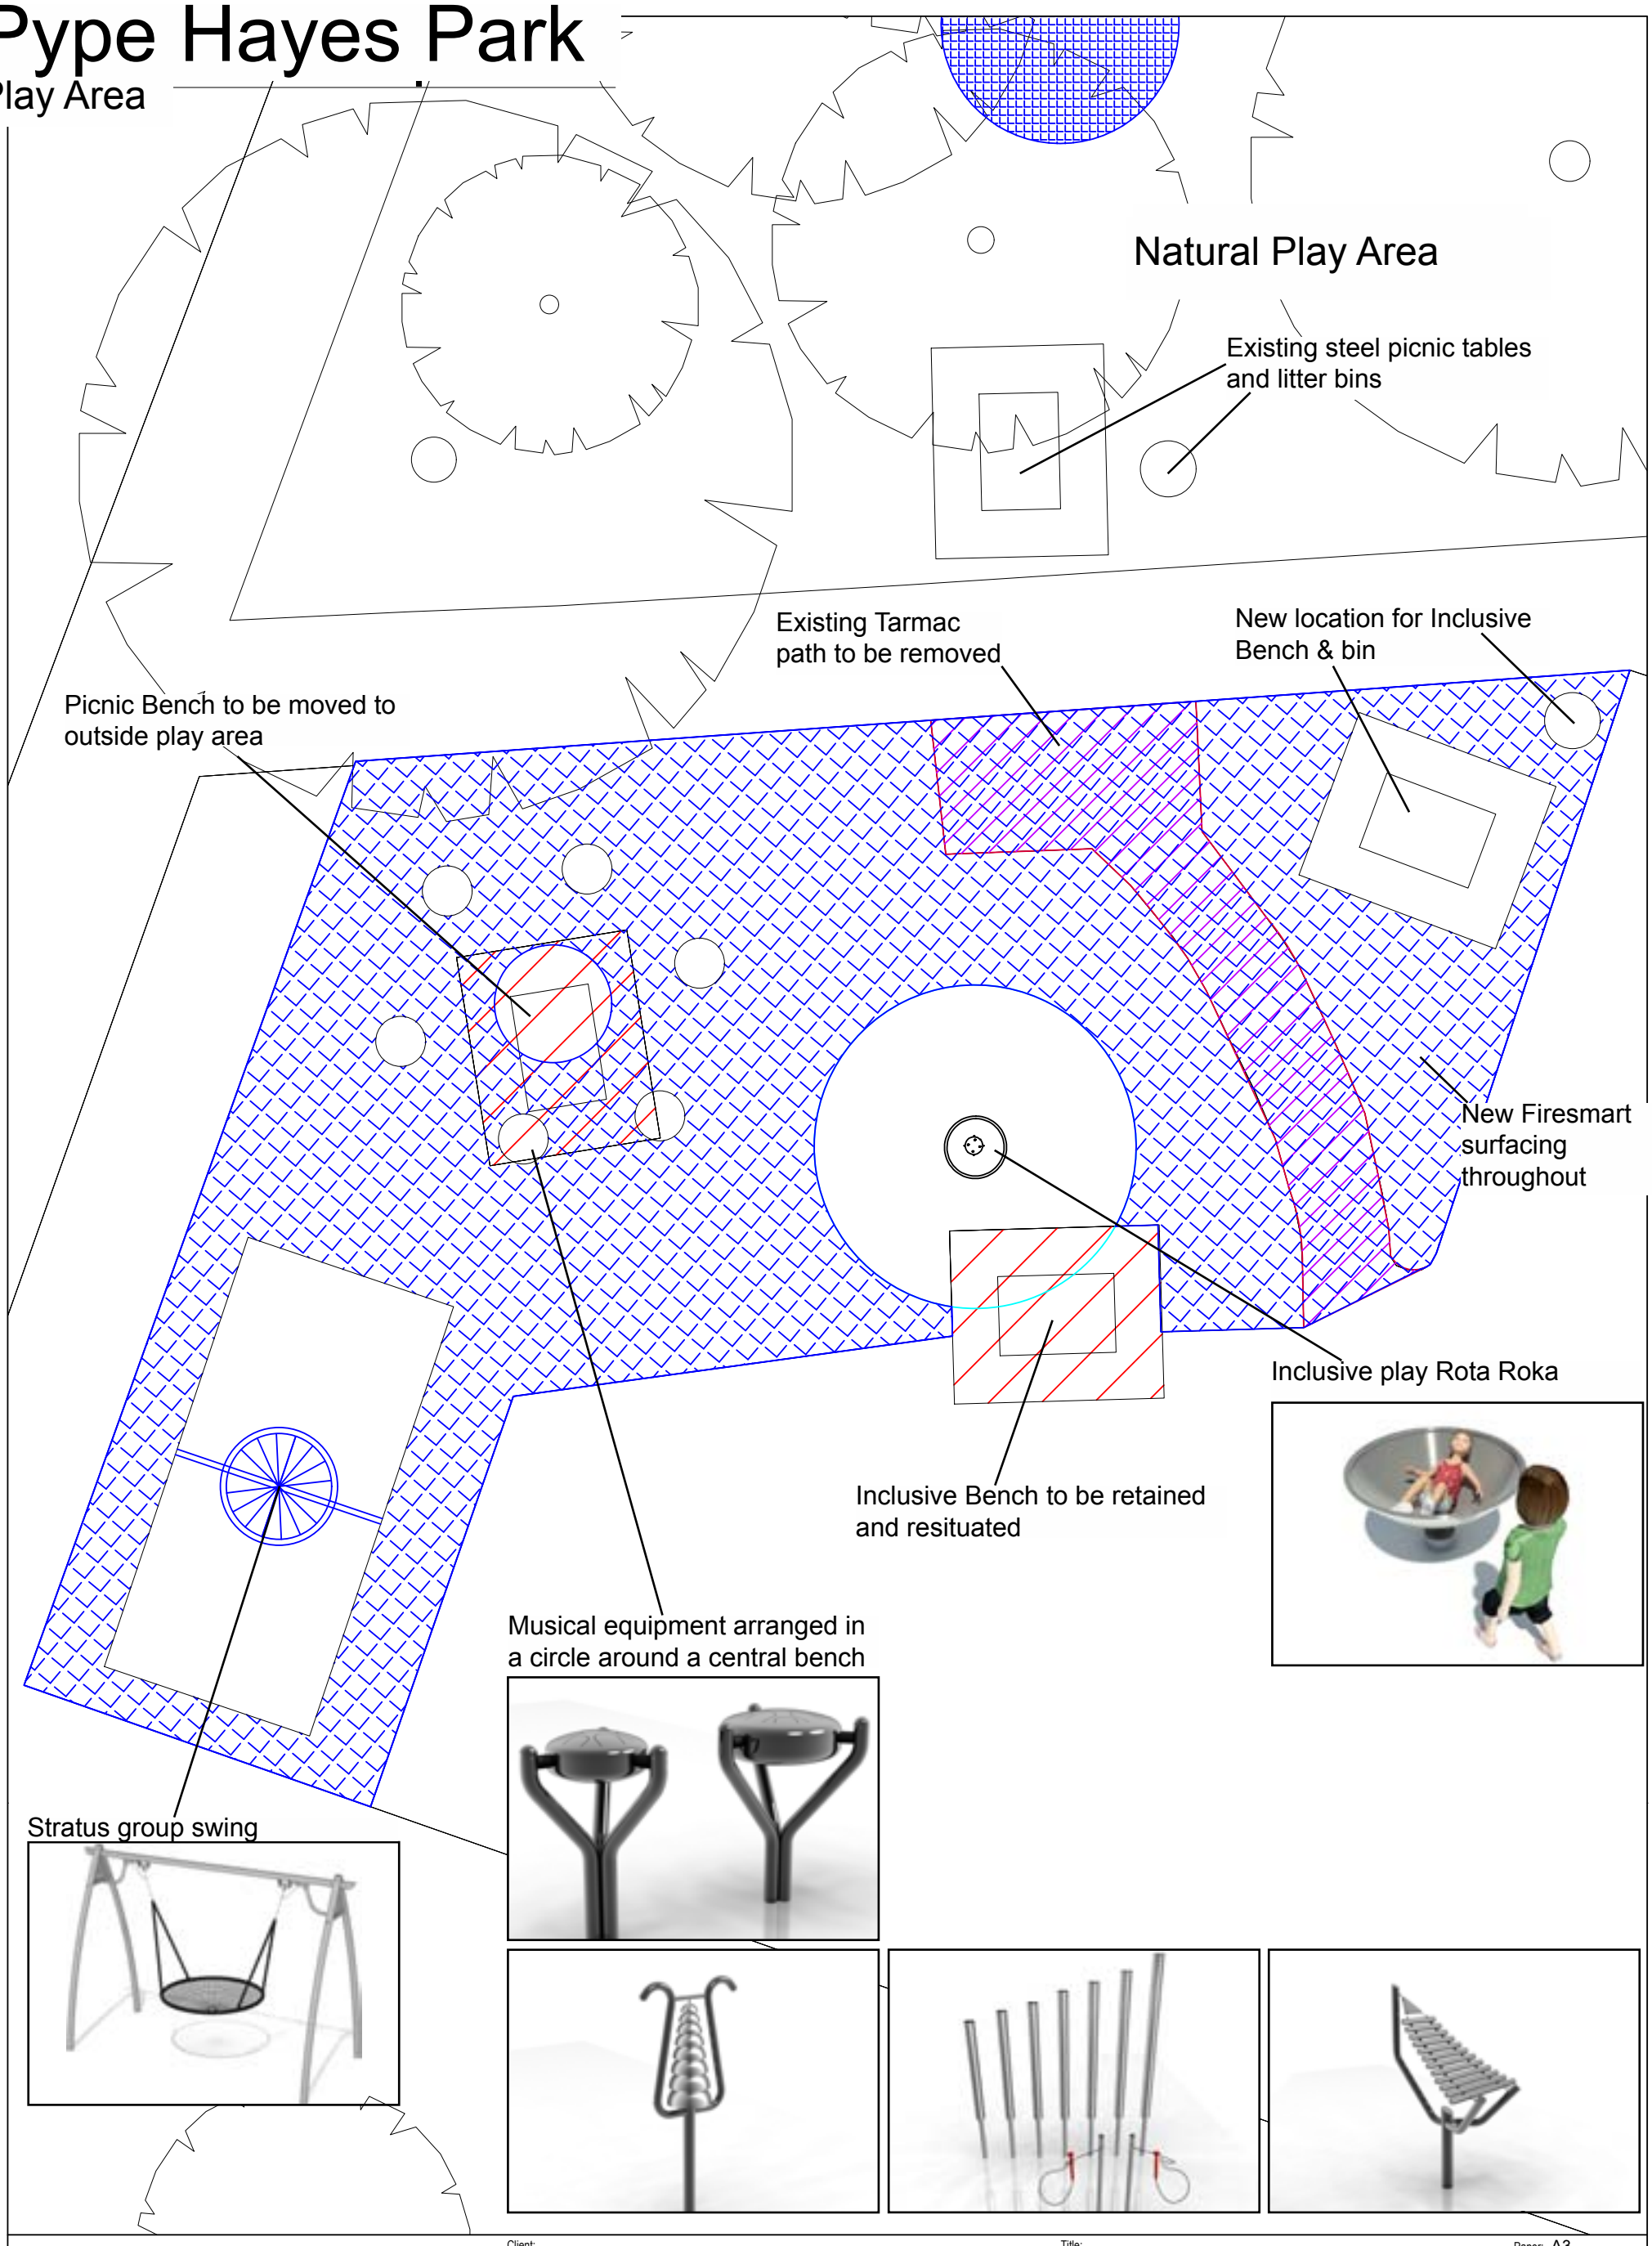

The Landscape Practice Group
Birmingham City Council
PO Box 16937
1 Lancaster Circus
Queensway, Birmingham B4 7DJ

T 0121 303 3555
E lpg@birmingham.gov.uk

Client: Birmingham City Council

Project: Pype Hayes Park Improvements

Title: Site Layout

Drawing Number: 80431 - **L03**

Revision: -

Paper: A3
Scale: 1:100
Drawn: KJA
Check:
Date: NOV '17
Status: DRAFT

V:\Q1016 Pype Hayes Park Play Area Improvements BC\3 Design\4 Drawings\L01 Pype Hays Park Playground.dwg

© Crown copyright. All rights reserved. © GeoPerspectives, supplied by Birmingham City Council 100021326 (2014).
Bluesky International Ltd Cities Revealed® copyright by The GeoInformation® Group, 2014 and Crown Copyright © All rights reserved.

0 50mm