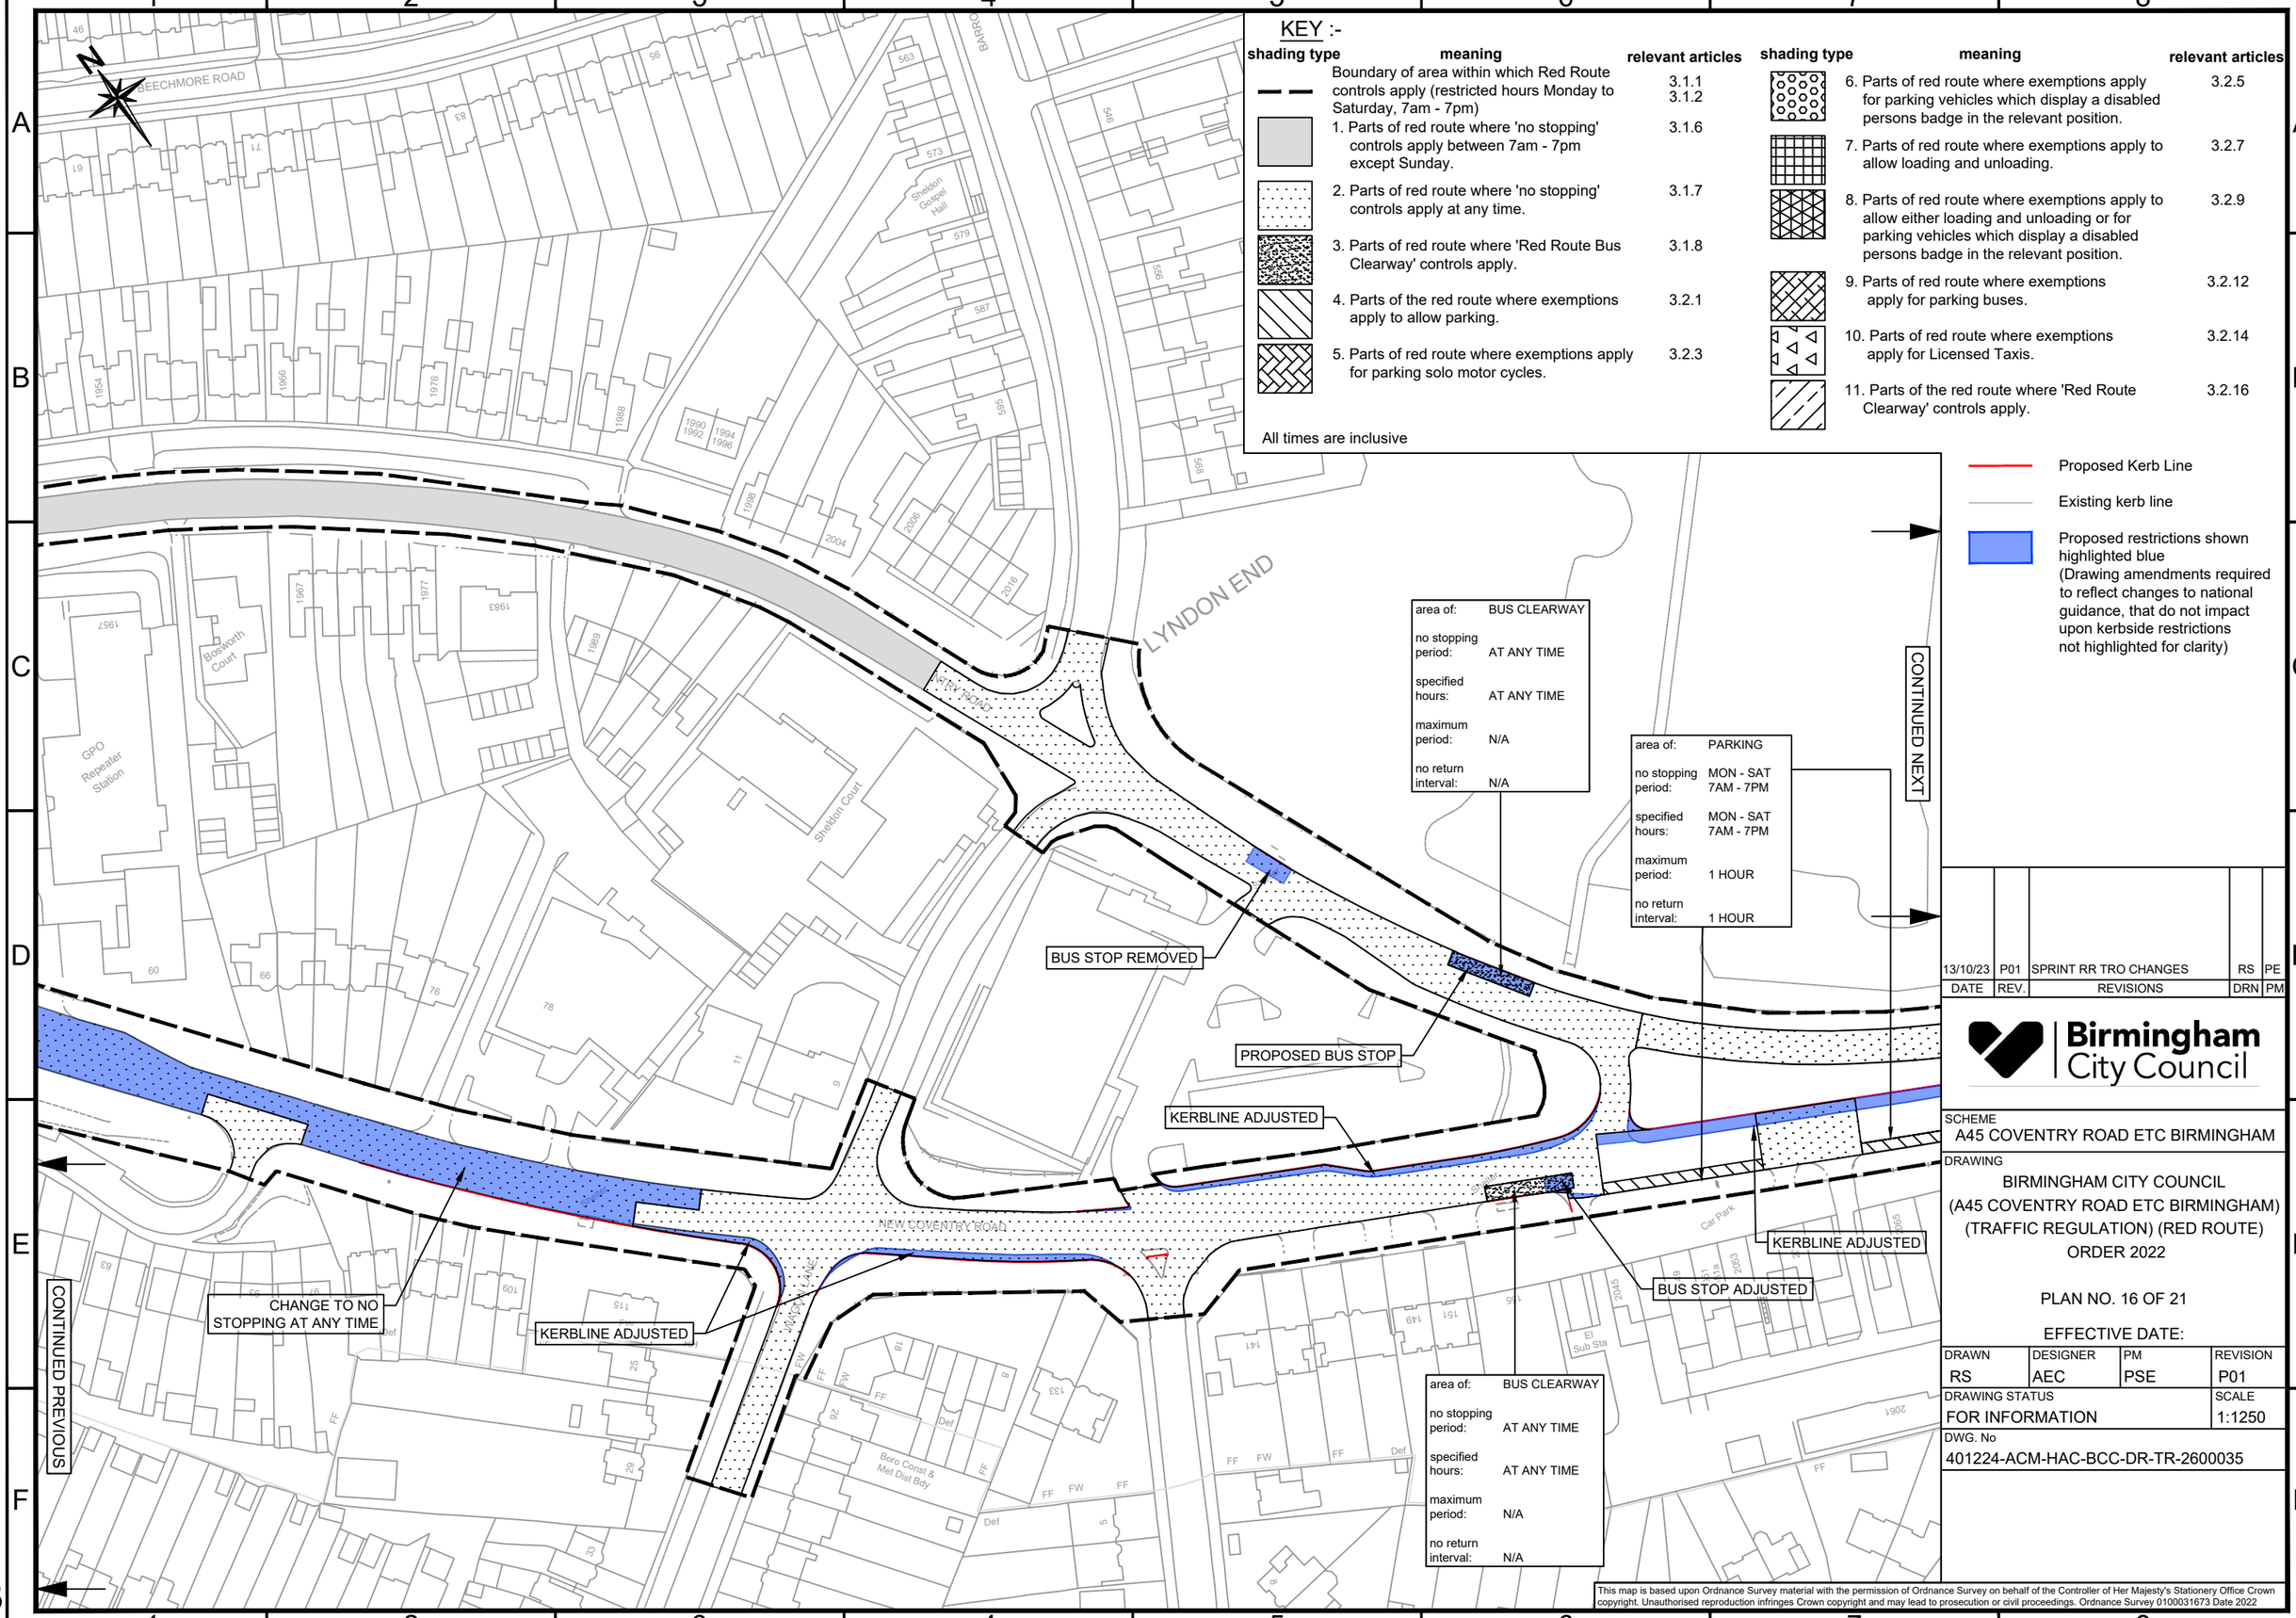
KEY :-
shading type
meaning
relevant articles
Boundary of area within which Red Route controls apply (restricted hours Monday to Saturday, 7am - 7pm)
3.1.1
3.1.2
1. Parts of red route where 'no stopping' controls apply between 7am - 7pm except Sunday.
3.1.6
2. Parts of red route where 'no stopping' controls apply at any time.
3.1.7
3. Parts of red route where 'Red Route Bus Clearway' controls apply.
3.1.8
4. Parts of the red route where exemptions apply to allow parking.
3.2.1
5. Parts of red route where exemptions apply for parking solo motor cycles.
3.2.3
6. Parts of red route where exemptions apply for parking vehicles which display a disabled persons badge in the relevant position.
3.2.5
7. Parts of red route where exemptions apply to allow loading and unloading.
3.2.7
8. Parts of red route where exemptions apply to allow either loading and unloading or for parking vehicles which display a disabled persons badge in the relevant position.
3.2.9
9. Parts of red route where exemptions apply for parking buses.
3.2.12
10. Parts of red route where exemptions apply for Licensed Taxis.
3.2.14
11. Parts of the red route where 'Red Route Clearway' controls apply.
3.2.16
All times are inclusive
Proposed Kerb Line
Existing kerb line
Proposed restrictions shown highlighted blue (Drawing amendments required to reflect changes to national guidance, that do not impact upon kerbside restrictions not highlighted for clarity)
area of: BUS CLEARWAY
no stopping period: AT ANY TIME
specified hours: AT ANY TIME
maximum period: N/A
no return interval: N/A
area of: PARKING
no stopping period: MON - SAT 7AM - 7PM
specified hours: MON - SAT 7AM - 7PM
maximum period: 1 HOUR
no return interval: 1 HOUR
area of: BUS CLEARWAY
no stopping period: AT ANY TIME
specified hours: AT ANY TIME
maximum period: N/A
no return interval: N/A
CONTINUED NEXT
CONTINUED PREVIOUS
BUS STOP REMOVED
PROPOSED BUS STOP
KERBLINE ADJUSTED
KERBLINE ADJUSTED
BUS STOP ADJUSTED
CHANGE TO NO STOPPING AT ANY TIME
KERBLINE ADJUSTED
BEECHMORE ROAD
LYNDON END
NEW COVENTRY ROAD
WATLING LANE
Bosworth Court
Sheldon Court
Sheldon Gospel Hall
GPO Repeater Station
Boro Const & Met Dist Bdy
Car Park
El Sub Sta
13/10/23 | P01 | SPRINT RR TRO CHANGES | RS | PE
DATE | REV. | REVISIONS | DRN | PM
Birmingham City Council
SCHEME
A45 COVENTRY ROAD ETC BIRMINGHAM
DRAWING
BIRMINGHAM CITY COUNCIL
(A45 COVENTRY ROAD ETC BIRMINGHAM)
(TRAFFIC REGULATION) (RED ROUTE)
ORDER 2022
PLAN NO. 16 OF 21
EFFECTIVE DATE:
DRAWN RS
DESIGNER AEC
PM PSE
REVISION P01
DRAWING STATUS FOR INFORMATION
SCALE 1:1250
DWG. No 401224-ACM-HAC-BCC-DR-TR-2600035
This map is based upon Ordnance Survey material with the permission of Ordnance Survey on behalf of the Controller of Her Majesty's Stationery Office Crown copyright. Unauthorised reproduction infringes Crown copyright and may lead to prosecution or civil proceedings. Ordnance Survey 0100031673 Date 2022
A3
100mm
50mm
40mm
30mm
20mm
10mm
0mm