




Coloured Surface on approaches  
to existing crossings to enhance  
visibility & safety

Bollards - To prevent footway parking (Type of bollards used to be agreed).

Existing highway tree

A comprehensive school zone is proposed, including enhanced road markings, signage, and stronger parking controls. These measures will improve safety, reduce informal drop-off activity, and increase driver awareness of the school. Public realm improvements, such as planting, seating, cycle parking, will also be considered outside the school entrance.

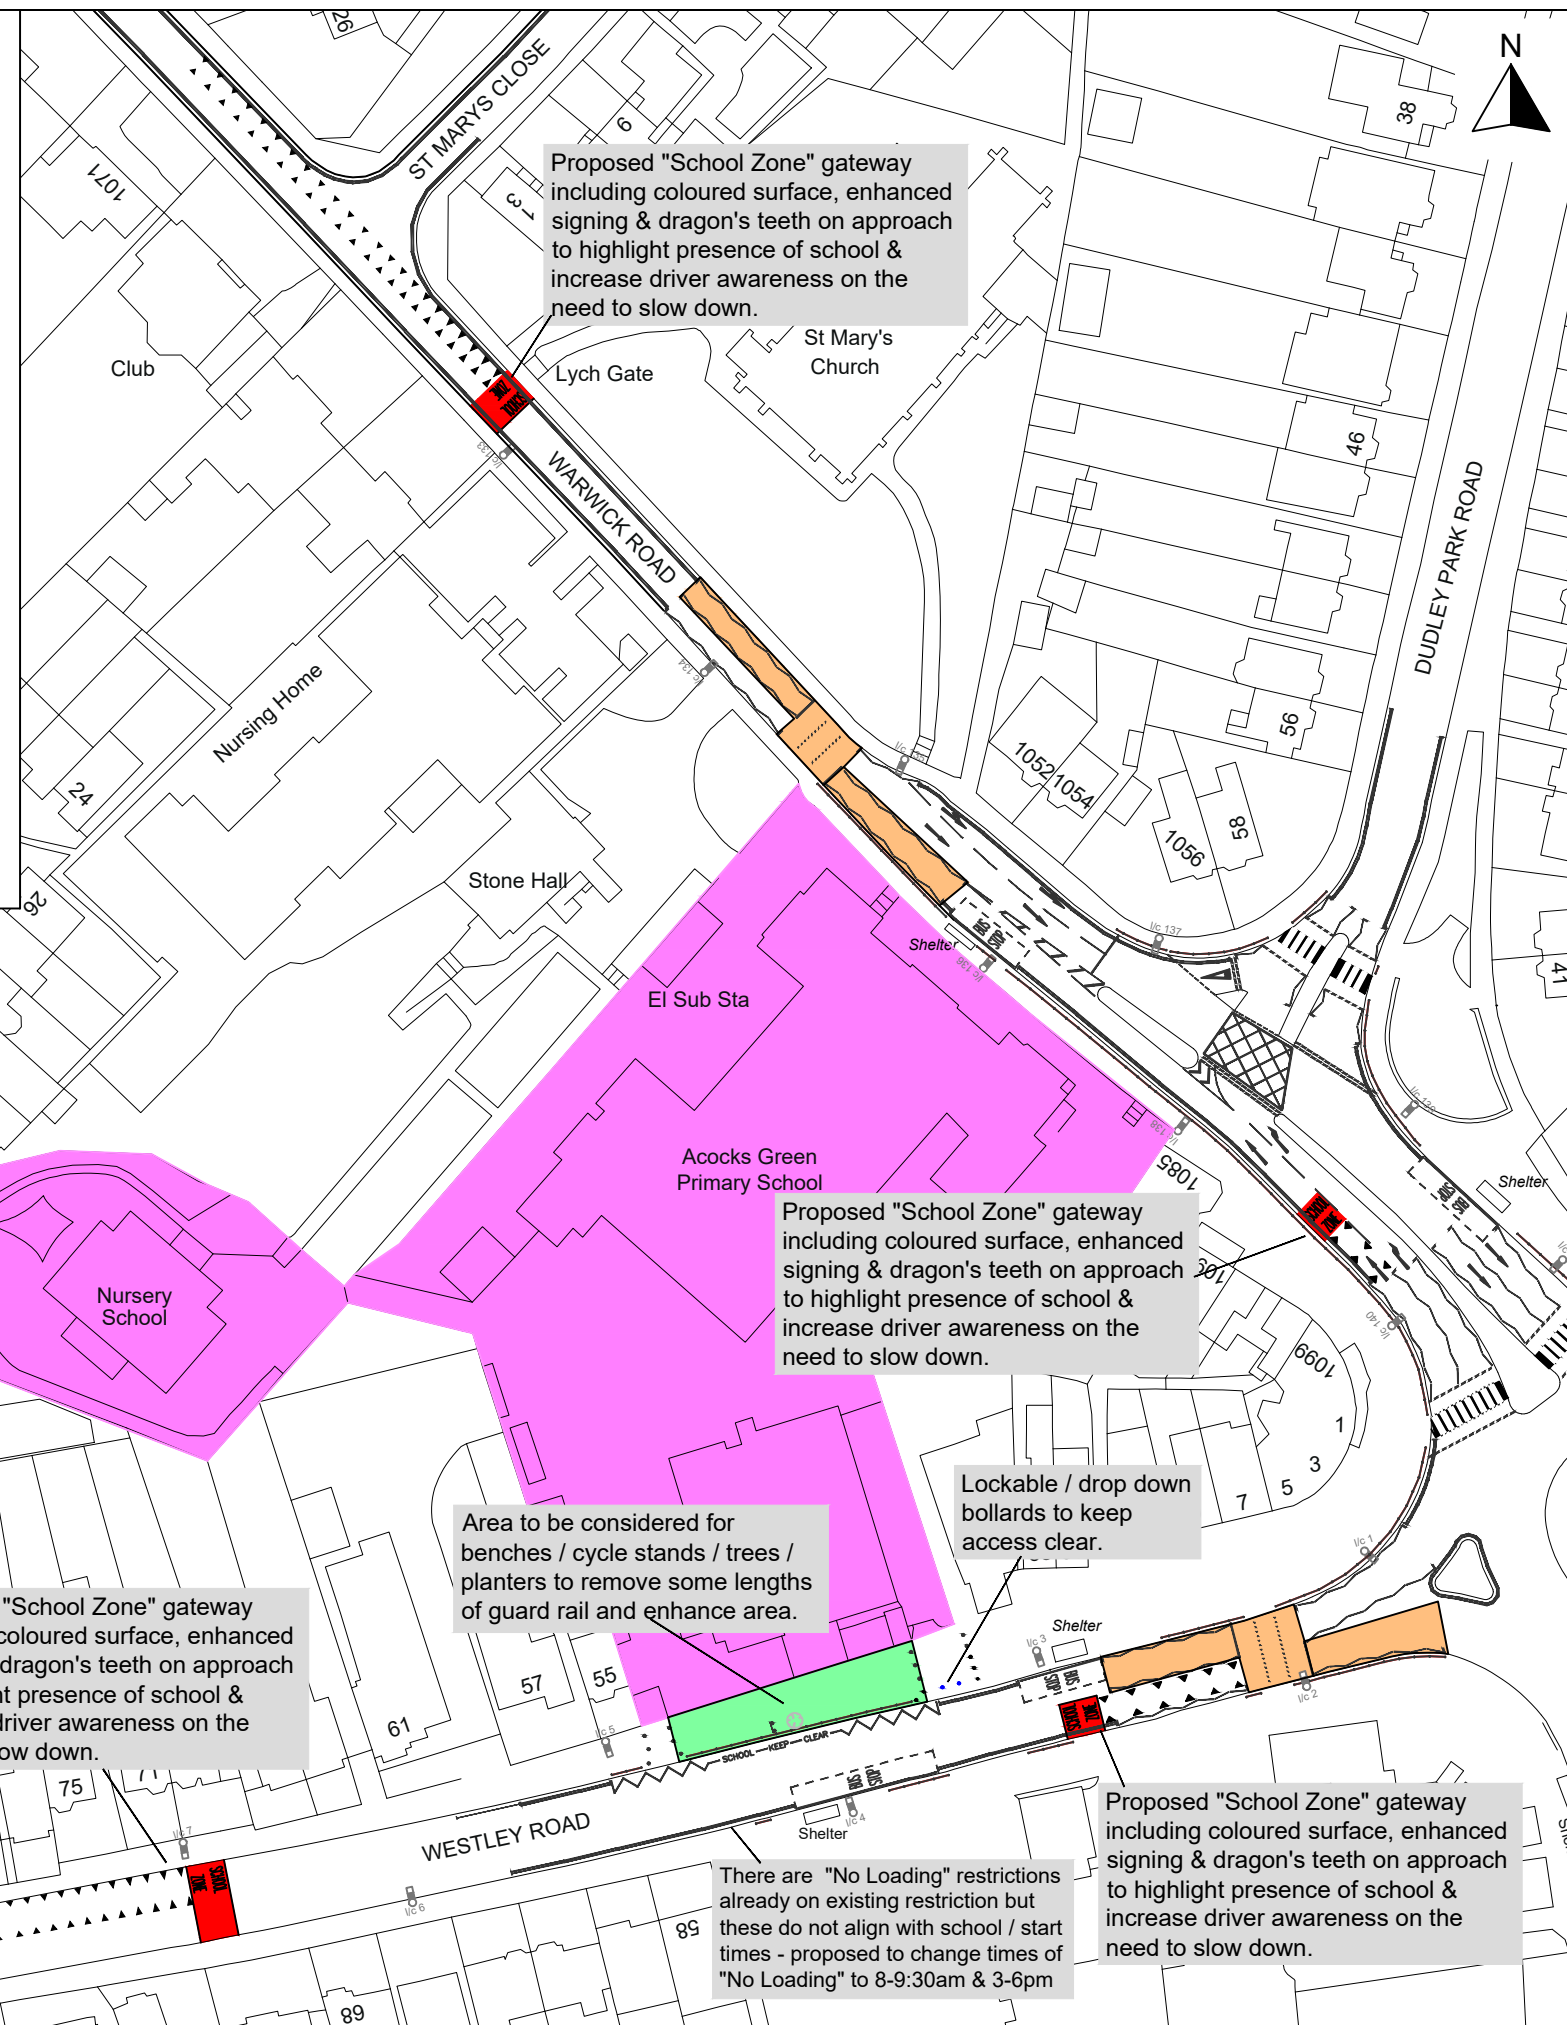

## NOTES

This map is based on Ordnance Survey material with the permission of Ordnance Survey on behalf of the Controller of Her Majesty's Stationary Office © Crown copyright. Unauthorised reproduction infringes Crown copyright and may lead to prosecution or civil proceedings. Birmingham City Council AC0000819638 2025.

**DRAFT**

| DATE | REV | REVISIONS | ENG. |
|------|-----|-----------|------|
|------|-----|-----------|------|



**Birmingham**  
City Council

PHIL EDWARDS  
DIRECTOR,  
INFRASTRUCTURE & SUSTAINABILITY,  
BIRMINGHAM CITY COUNCIL  
PO BOX 14439  
BIRMINGHAM, B2 2JE

SCHEME

SAFER SCHOOLS  
JOURNEYS PROGRAMME

DRAWING

ACOCKS GREEN PRIMARY SCHOOL  
WESTLEY ROAD  
ACOCKS GREEN

SCALE  
1:1000

|                  |             |          |
|------------------|-------------|----------|
| DATE<br>June '26 | ENG.<br>GSD | APPROVED |
|------------------|-------------|----------|

|                                  |                  |
|----------------------------------|------------------|
| FILE LOCATION<br>L:\ms\Garry\... | SHEET SIZE<br>A3 |
|----------------------------------|------------------|

|                     |       |      |
|---------------------|-------|------|
| DRAWING NO          | SHEET | REV. |
| L00421-SSJ26-06-001 |       |      |