


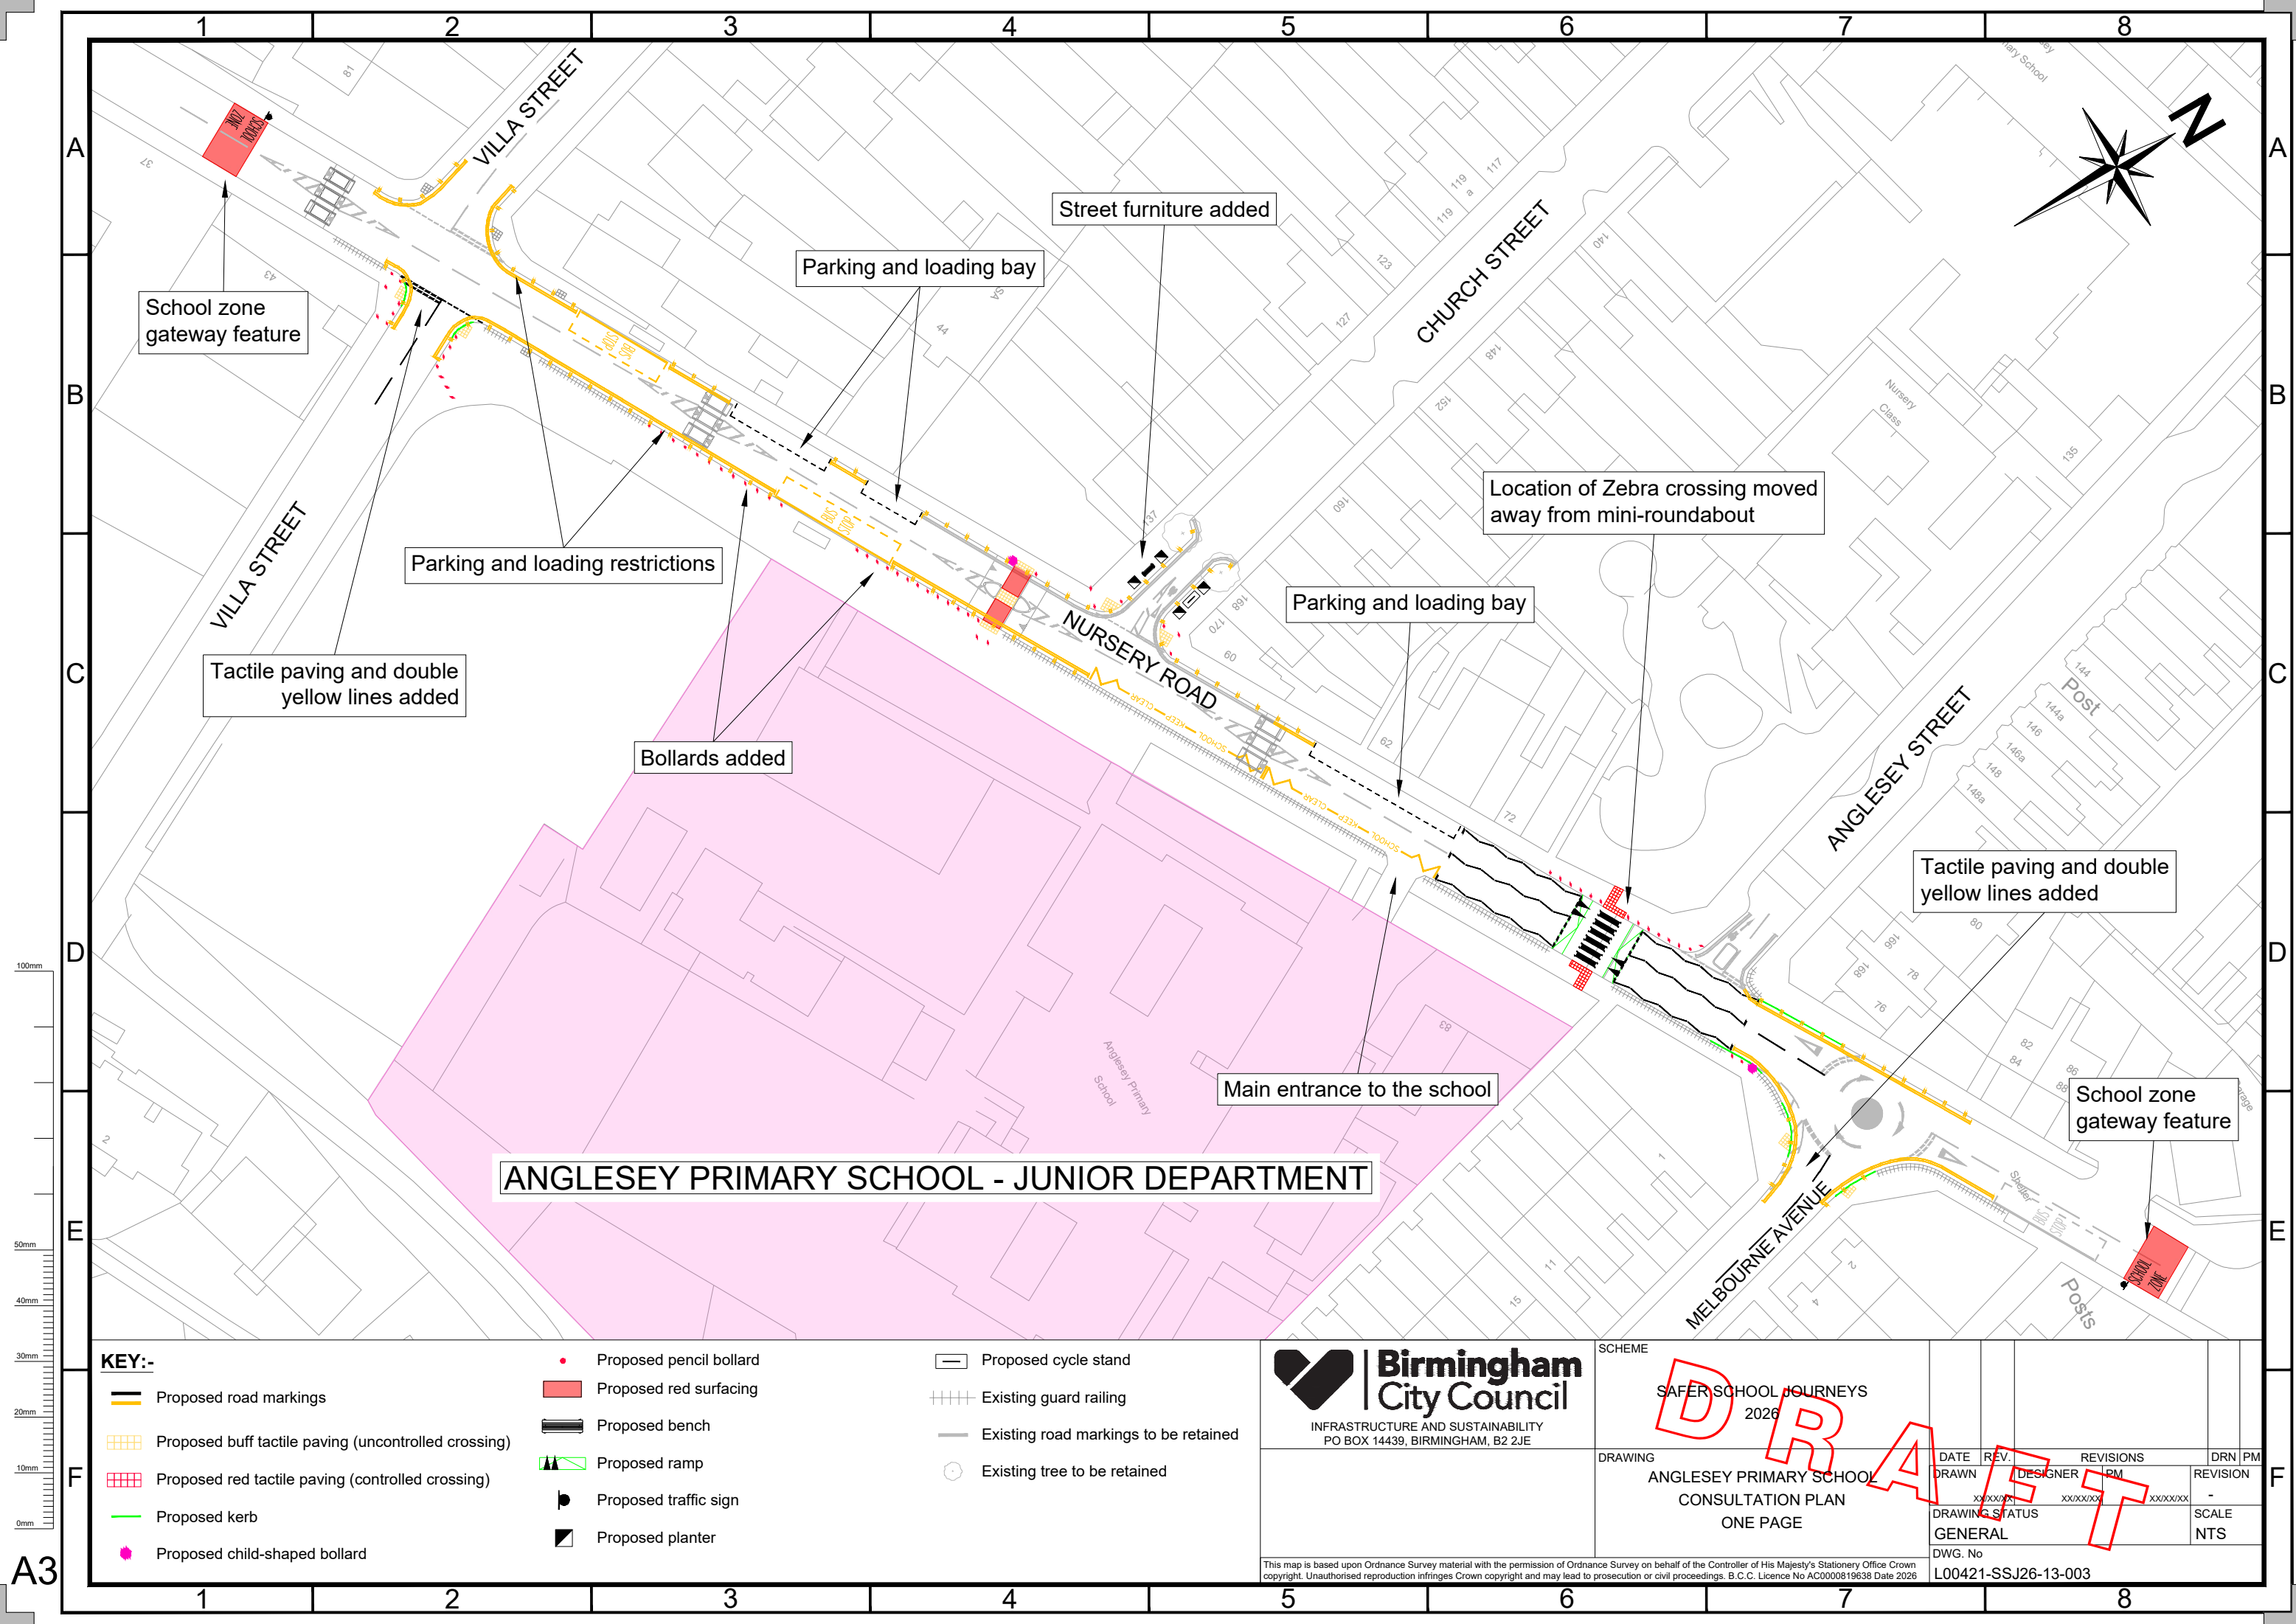

100mm
50mm
40mm
30mm
20mm
10mm
0mm
A3

- KEY:-**
- Proposed road markings
 - Proposed buff tactile paving (uncontrolled crossing)
 - Proposed red tactile paving (controlled crossing)
 - Proposed kerb
 - Proposed child-shaped bollard
 - Proposed pencil bollard
 - Proposed red surfacing
 - Proposed bench
 - Proposed ramp
 - Proposed traffic sign
 - Proposed planter
 - Proposed cycle stand
 - Existing guard railing
 - Existing road markings to be retained
 - Existing tree to be retained

Birmingham City Council
INFRASTRUCTURE AND SUSTAINABILITY
PO BOX 14439, BIRMINGHAM, B2 2JE

SCHEME		SAFER SCHOOL JOURNEYS 2026			
DRAWING		DATE	REV.	REVISIONS	DRN PM
ANGLESEY PRIMARY SCHOOL CONSULTATION PLAN ONE PAGE		DRAWN	DESIGNER	PM	REVISION
		xx/xx/xx	xx/xx/xx	xx/xx/xx	-
		DRAWING STATUS GENERAL			SCALE NTS
		DWG. No L00421-SSJ26-13-003			

This map is based upon Ordnance Survey material with the permission of Ordnance Survey on behalf of the Controller of His Majesty's Stationery Office Crown copyright. Unauthorised reproduction infringes Crown copyright and may lead to prosecution or civil proceedings. B.C.C. Licence No AC0000819638 Date 2026