


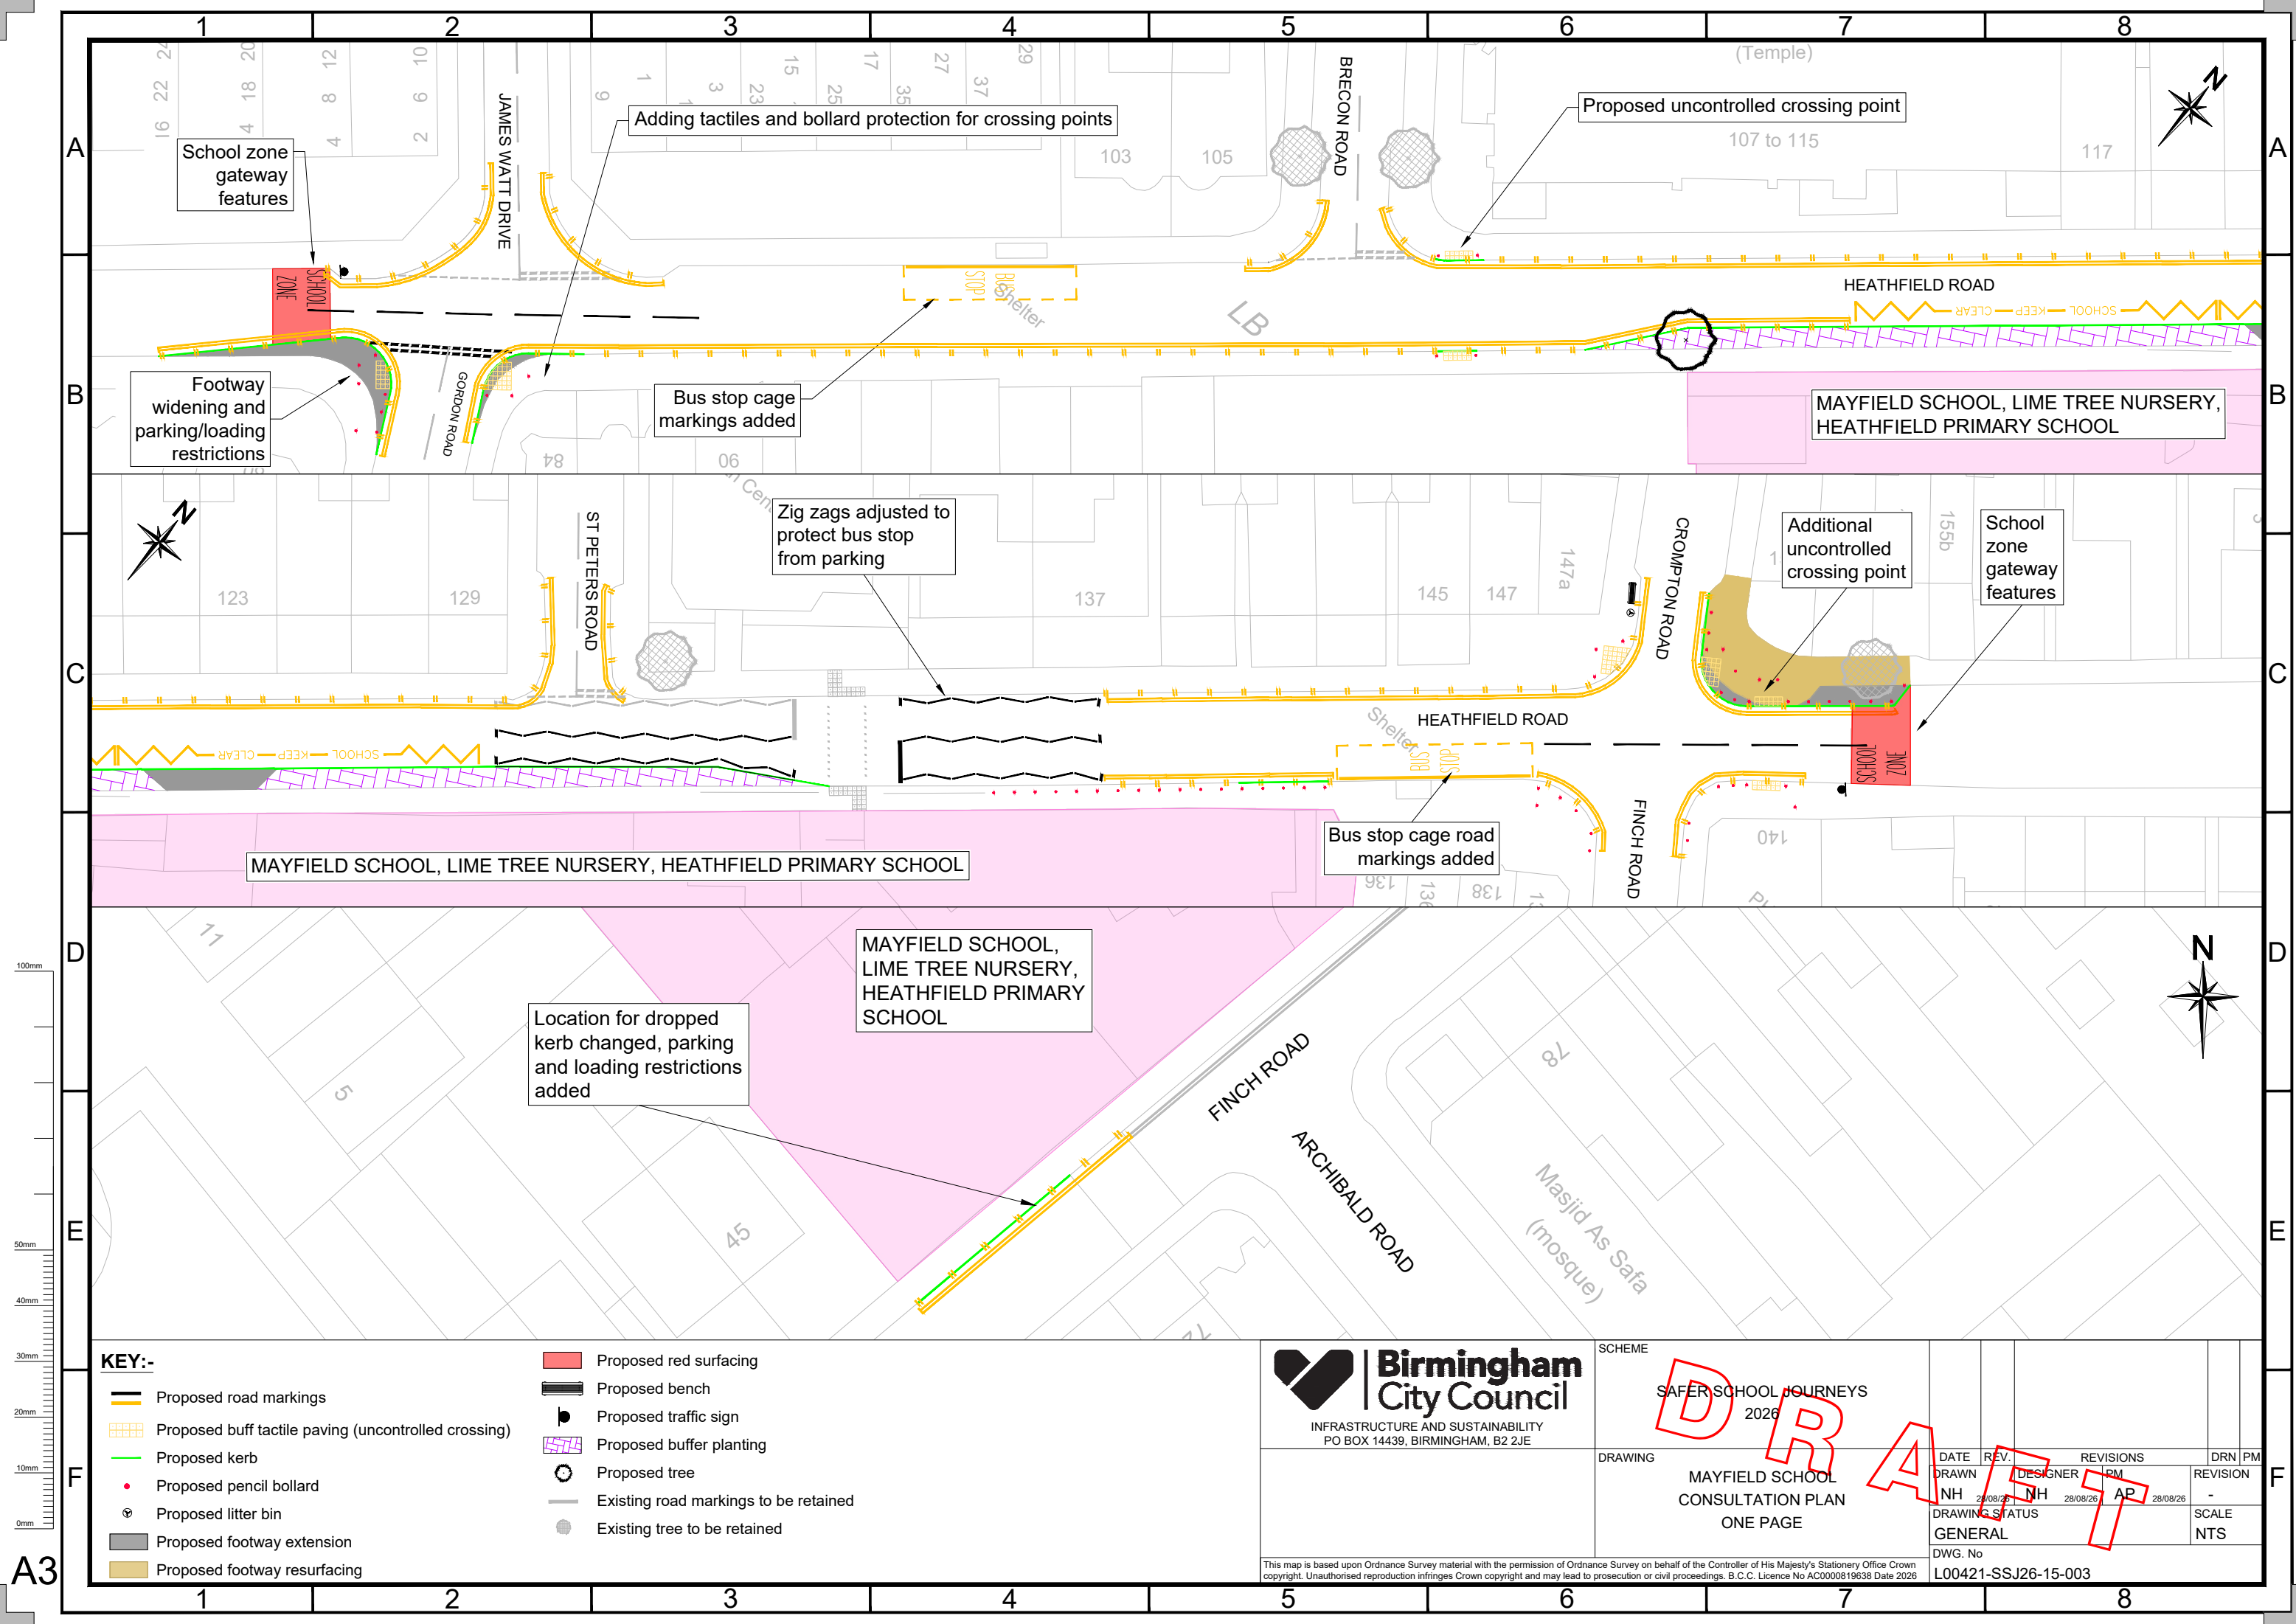

A3

- KEY:-**
- Proposed road markings
 - Proposed buff tactile paving (uncontrolled crossing)
 - Proposed kerb
 - Proposed pencil bollard
 - Proposed litter bin
 - Proposed footway extension
 - Proposed footway resurfacing
 - Proposed red surfacing
 - Proposed bench
 - Proposed traffic sign
 - Proposed buffer planting
 - Proposed tree
 - Existing road markings to be retained
 - Existing tree to be retained

Birmingham City Council
INFRASTRUCTURE AND SUSTAINABILITY
PO BOX 14439, BIRMINGHAM, B2 2JE

SCHEME
SAFER SCHOOL JOURNEYS
2026

DRAWING
MAYFIELD SCHOOL
CONSULTATION PLAN
ONE PAGE

DATE	REV.	DESIGNER	PM	REVISIONS	DRN	PM
NH	28/08/26	NH	28/08/26	AP	28/08/26	-
DRAWING STATUS GENERAL						SCALE NTS
DWG. No L00421-SSJ26-15-003						

This map is based upon Ordnance Survey material with the permission of Ordnance Survey on behalf of the Controller of His Majesty's Stationery Office Crown copyright. Unauthorised reproduction infringes Crown copyright and may lead to prosecution or civil proceedings. B.C.C. Licence No AC0000819638 Date 2026