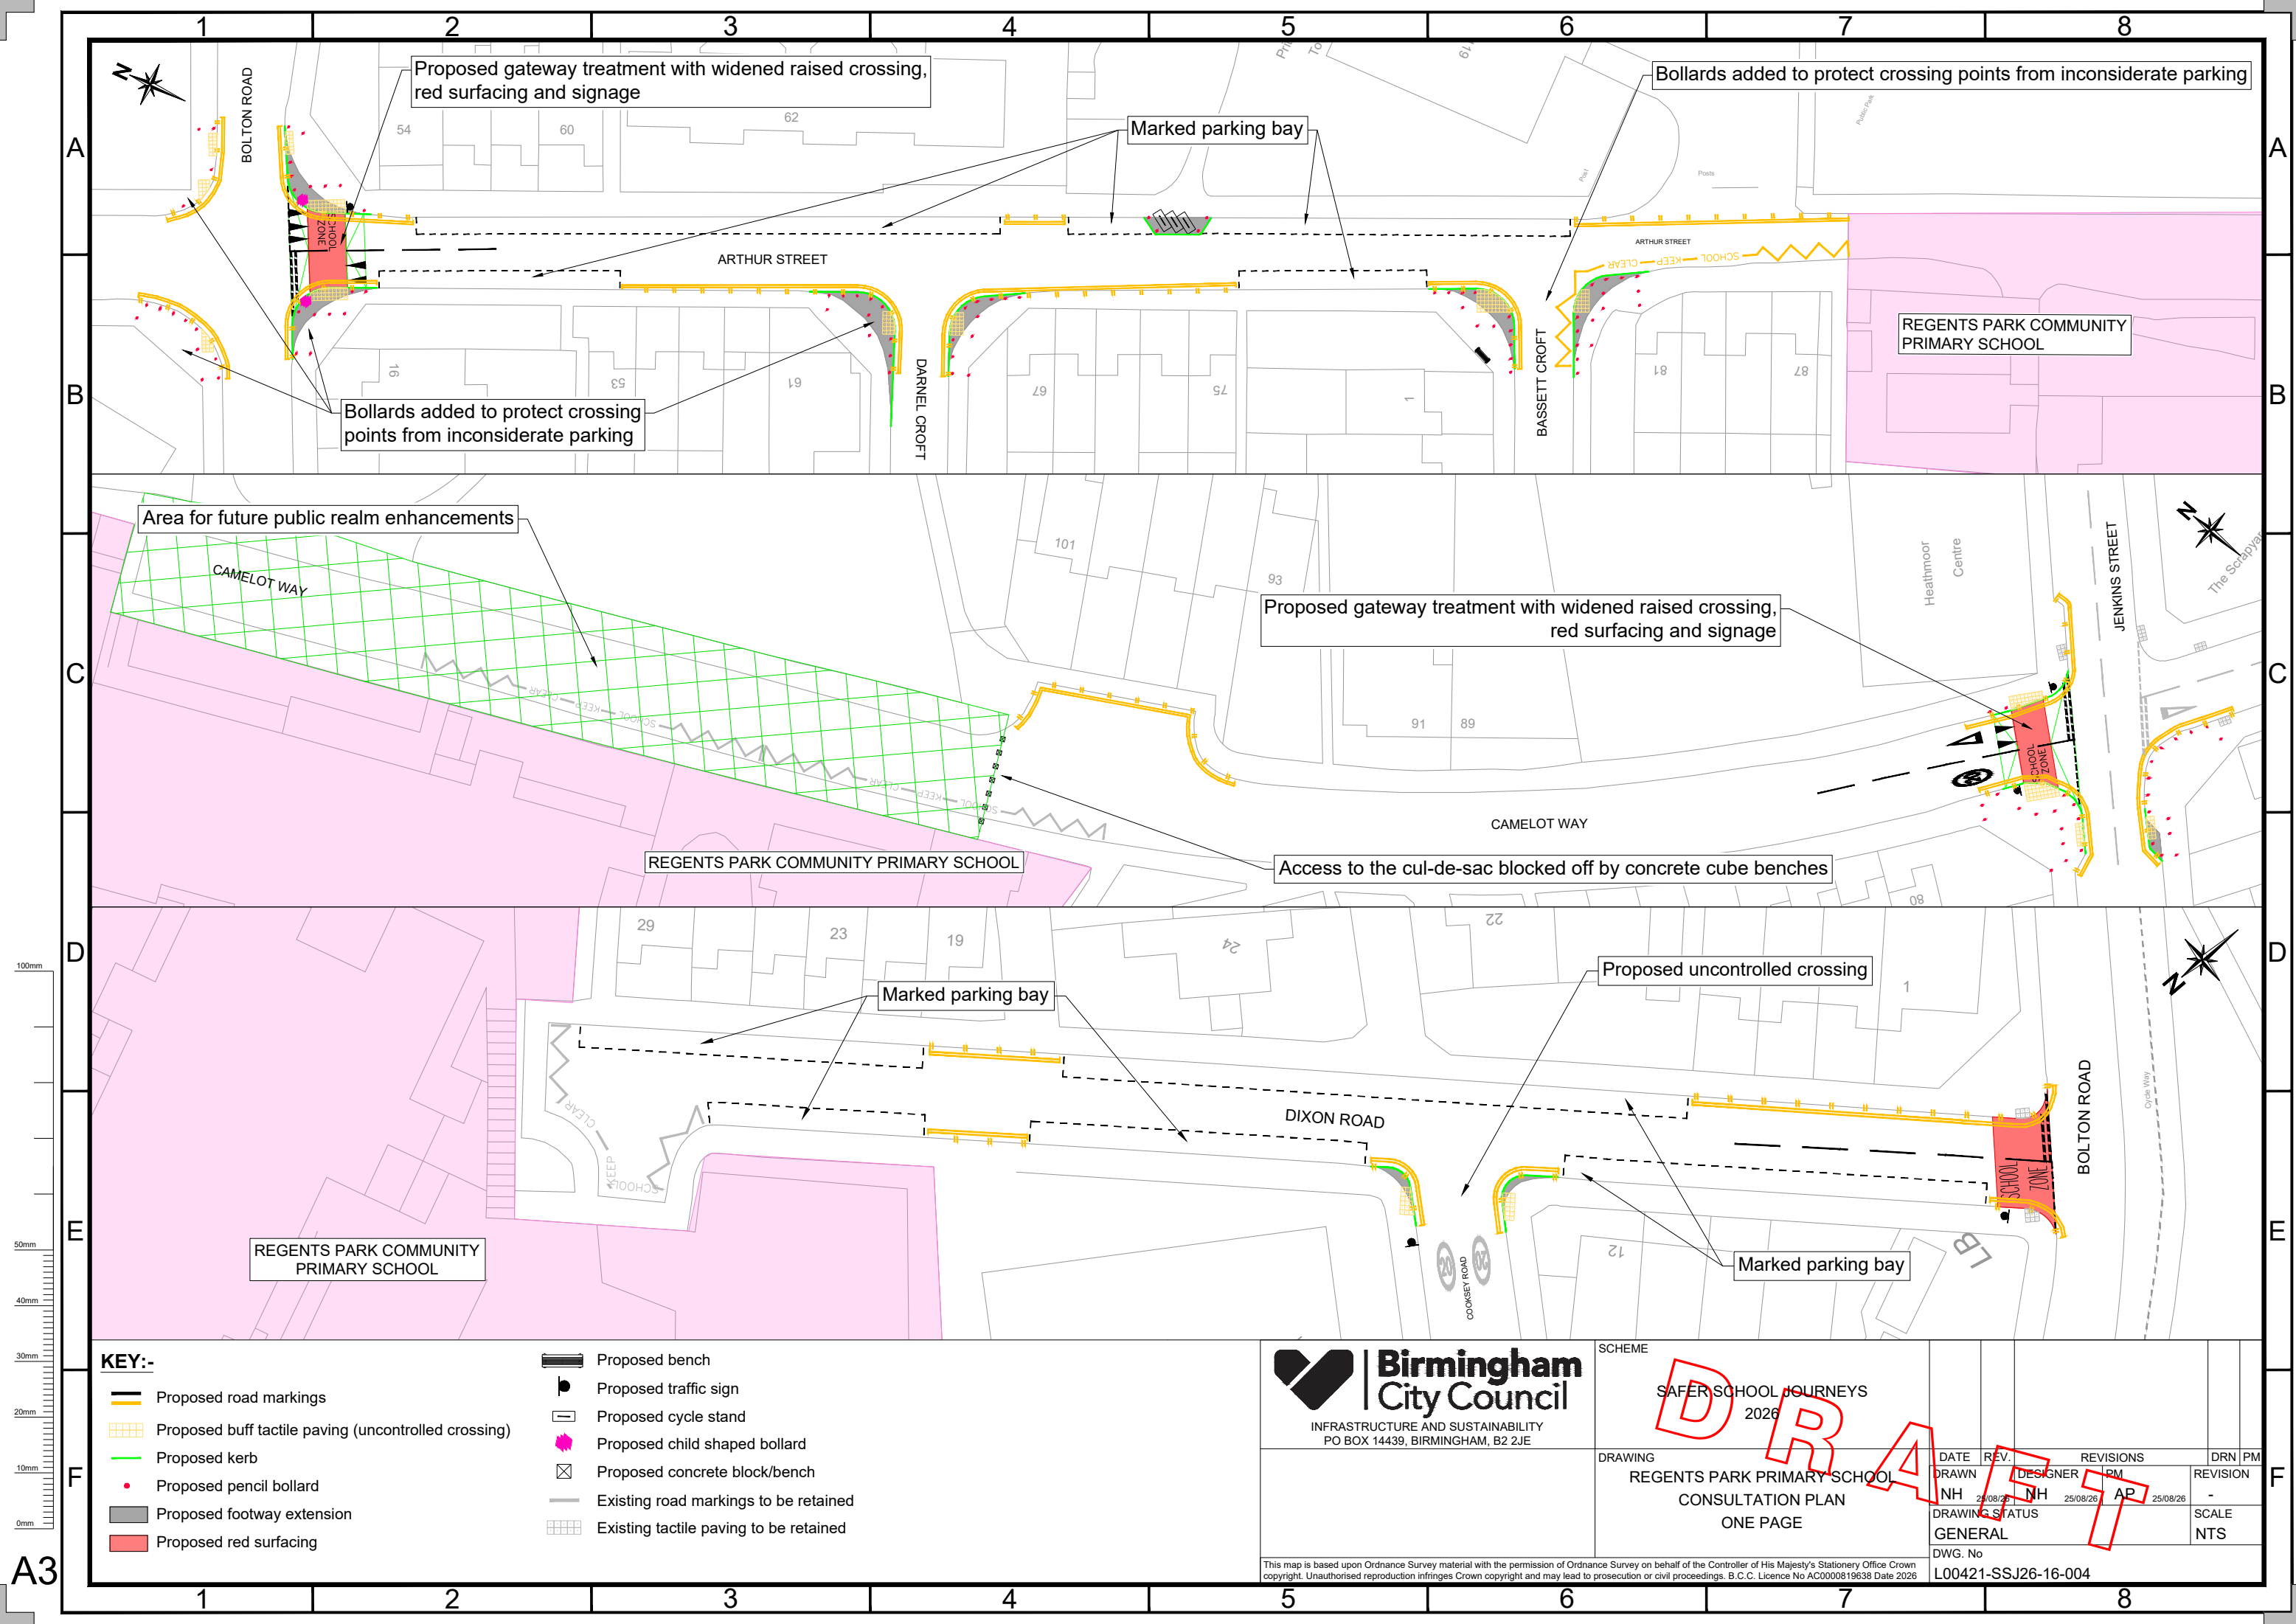


- KEY:-**
- Proposed road markings
 - Proposed buff tactile paving (uncontrolled crossing)
 - Proposed kerb
 - Proposed pencil bollard
 - Proposed footway extension
 - Proposed red surfacing
 - Proposed bench
 - Proposed traffic sign
 - Proposed cycle stand
 - Proposed child shaped bollard
 - Proposed concrete block/bench
 - Existing road markings to be retained
 - Existing tactile paving to be retained

Birmingham City Council
INFRASTRUCTURE AND SUSTAINABILITY
PO BOX 14439, BIRMINGHAM, B2 2JE

SCHEME

SAFER SCHOOL JOURNEYS
2026

DRAWING

**REGENTS PARK PRIMARY SCHOOL
CONSULTATION PLAN
ONE PAGE**

DATE	REV.	DESIGNER	PM	REVISIONS	DRN	PM
NH	25/08/26	NH	25/08/26	AP	25/08/26	-
DRAWING STATUS						SCALE
GENERAL						NTS
DWG. No						
L00421-SSJ26-16-004						

This map is based upon Ordnance Survey material with the permission of Ordnance Survey on behalf of the Controller of His Majesty's Stationery Office Crown copyright. Unauthorised reproduction infringes Crown copyright and may lead to prosecution or civil proceedings. B.C.C. Licence No AC0000819638 Date 2026

A3