


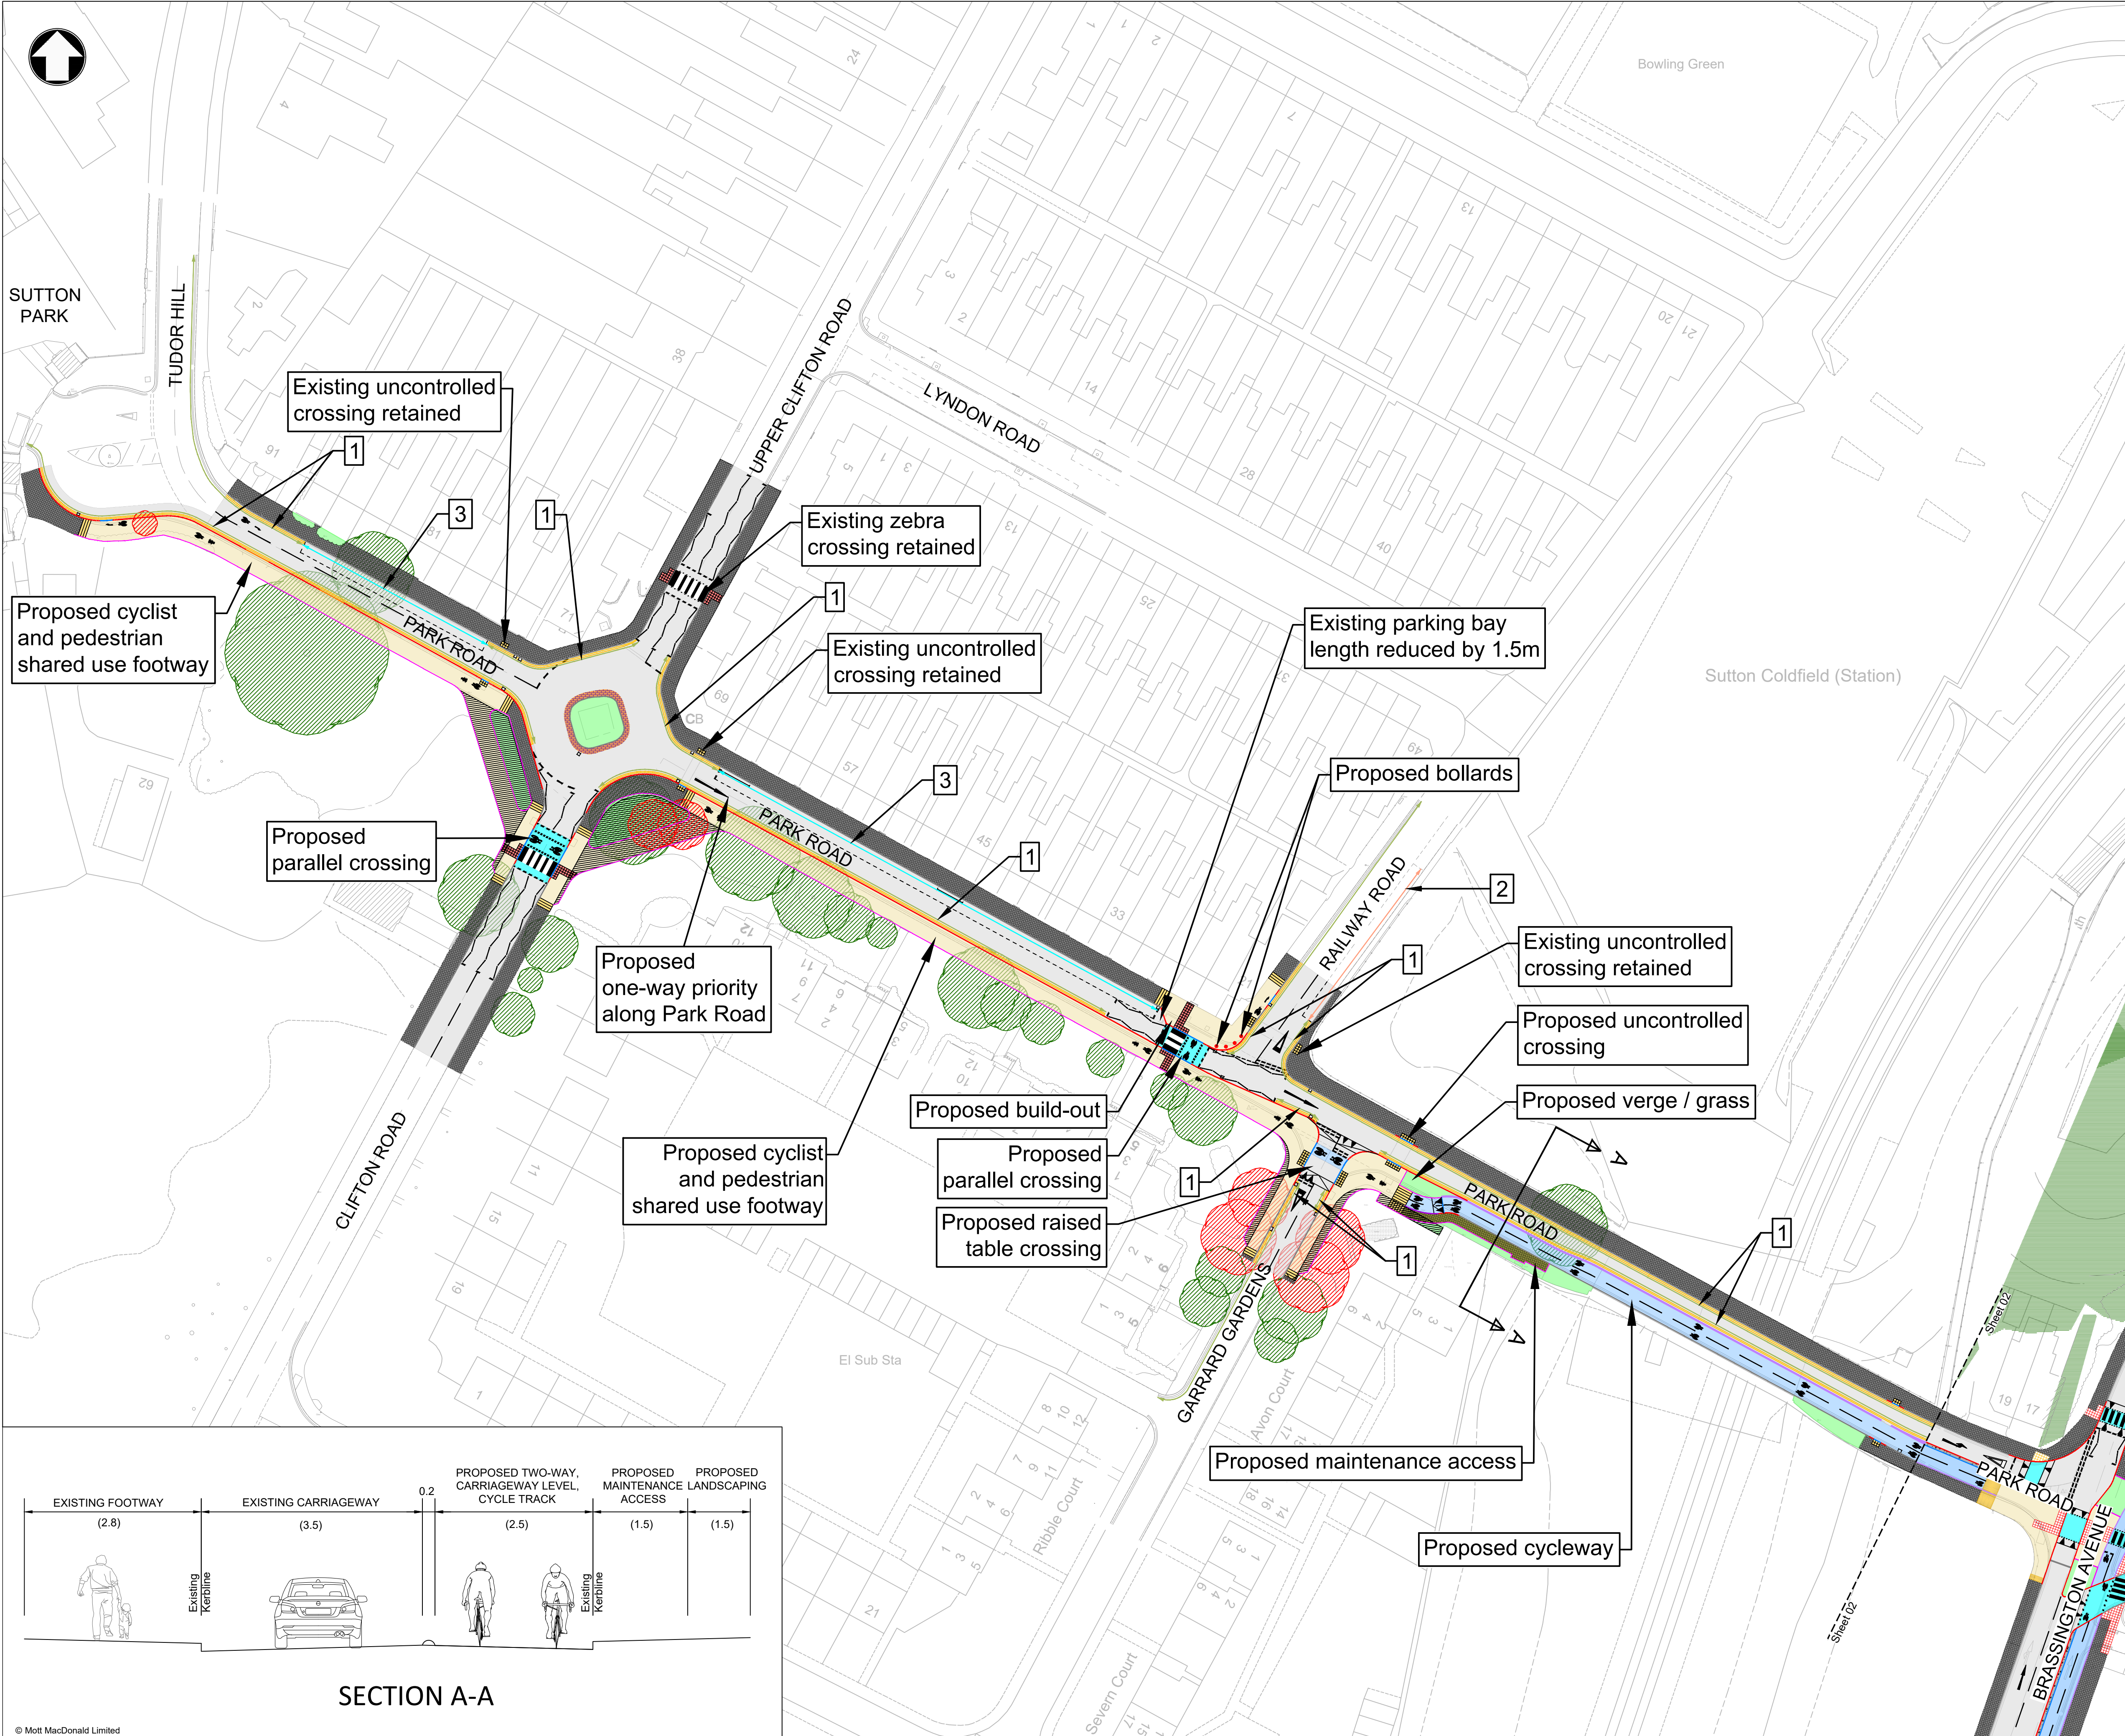

Notes

- DO NOT SCALE FROM THIS DRAWING.
- DIMENSIONS ARE IN METRES UNLESS STATED OTHERWISE.
- THE DESIGN PROPOSALS ARE BASED ON THE TOPOGRAPHIC SURVEY FOR PRESENTATION PURPOSES, THE DRAWING USES OS MAPPING DATA AND THERE MAY BE DISCREPANCIES BETWEEN THE DESIGN PROPOSALS AND OS MAPPING DUE TO THE RELATIVE TOLERANCES EMBEDDED IN THE SOURCE DATA.
- ALL RAISED CROSSING POINTS ARE 75mm HIGH TO ACCOMMODATE BUSES.

Key to symbols

PAVEMENT

PROPOSED FOOTPATH	PROPOSED CROSSING POINTS (SEE NOTE 4)
PROPOSED MAINTENANCE ACCESS	BLISTER TACTILE PAVING UNCONTROLLED
PROPOSED SHARED USE PATH	BLISTER TACTILE PAVING CONTROLLED
PROPOSED CYCLE TRACK	COROUY TACTILE PAVING (HAZARD)
PROPOSED CARRIAGEWAY	LADDER & TRAMLINIE TACTILE PAVING
PROPOSED LANDSCAPING	
EXISTING BRICK PAVING	

KERBING & ROAD MARKING

PROPOSED HALF-BATTERED KERB (H82)	PROPOSED BOLLARD LOCATION
PROPOSED DROP KERB TRANSITION	PROPOSED RAMP UP & DOWN
PROPOSED BULLNOSE KERB (BN1)	GULLY
PROPOSED BULLNOSE KERB (25mm UPSTAND)	EXISTING TREE RETAINED
PROPOSED DEMARCATION KERB	EXISTING TREE REMOVED
PROPOSED DELINEATOR KERB	PROPOSAL OUTSIDE HMPE
PROPOSED EDGING KERB	BOUNDARY
EXISTING KERB	
PROPOSED WHITE ROAD MARKINGS	
PROPOSED YELLOW ROAD MARKINGS	
PROPOSED RAMP	

GENERAL

PROPOSED BOLLARD LOCATION	
PROPOSED RAMP UP & DOWN	
GULLY	
EXISTING TREE RETAINED	
EXISTING TREE REMOVED	
PROPOSAL OUTSIDE HMPE	
BOUNDARY	

TROs


1	No Waiting at any time
2	Parking Zone Mon - Sat 8 am - 6 pm 3 hours No return within 3 hours
3	Parking Zone Prohibition of Motor Vehicles Except Permit Holders, Emergency Services and Authorised Vehicles

Reference drawings

Rev	Date	Drawn	Description	Ch'k'd	App'd
P01	24/09/26		First Issue		
P02	13/10/26		Notes amended		

Status Stamp

Review with Comments		
MOTT MACDONALD	AECOM	
Mott MacDonald 10 Livery Street Birmingham B3 2NU United Kingdom T +44 (0)121 234 1500 W www.mottmac.com		
Client Birmingham City Council The Council House, Victoria Square Birmingham, B1 1BB, United Kingdom		
Title Sutton Gateway Stage 1 Consultation Drawing Park Road Improvements		
Sheet 01 of 07		
Designed	Eng check	
Drawn	Coordination	
Dwg check	Approved	
MMD Project Number 100125695	Scale at A1 1:500	Security Rstd
Suitability Description Review and Comment		Suit. Code S3
Drawing Number 100125695-AEC-HSR-SW-DR-CH-000010		Revision P02

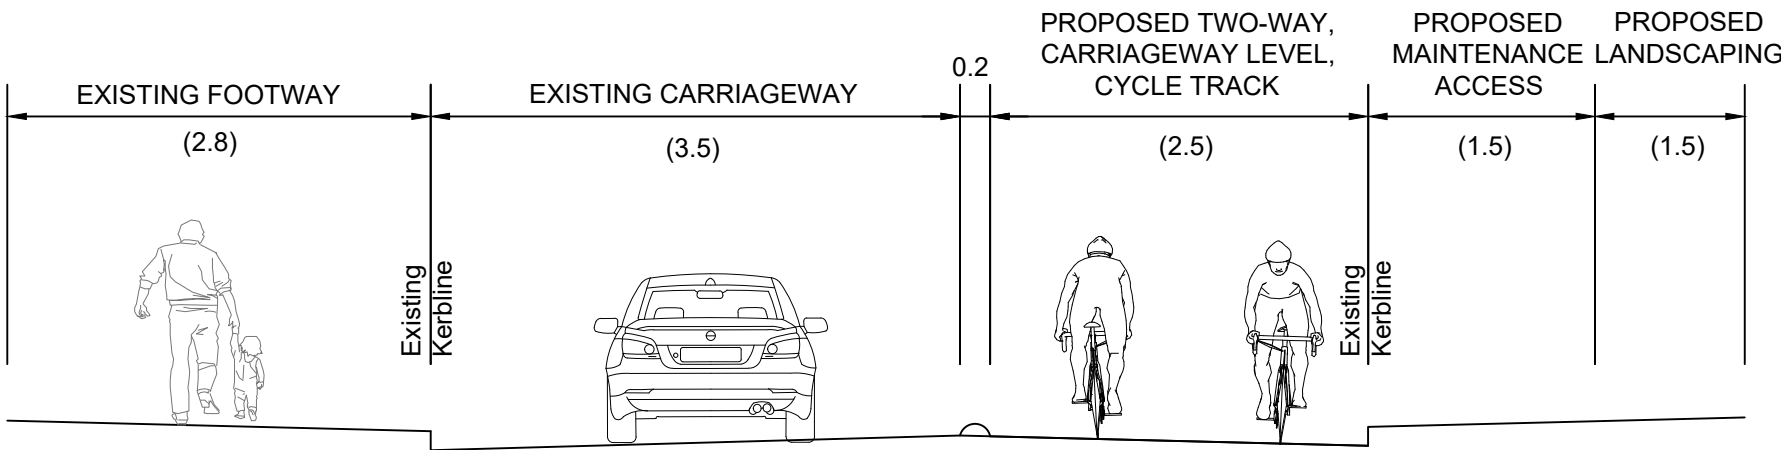

SECTION A-A