
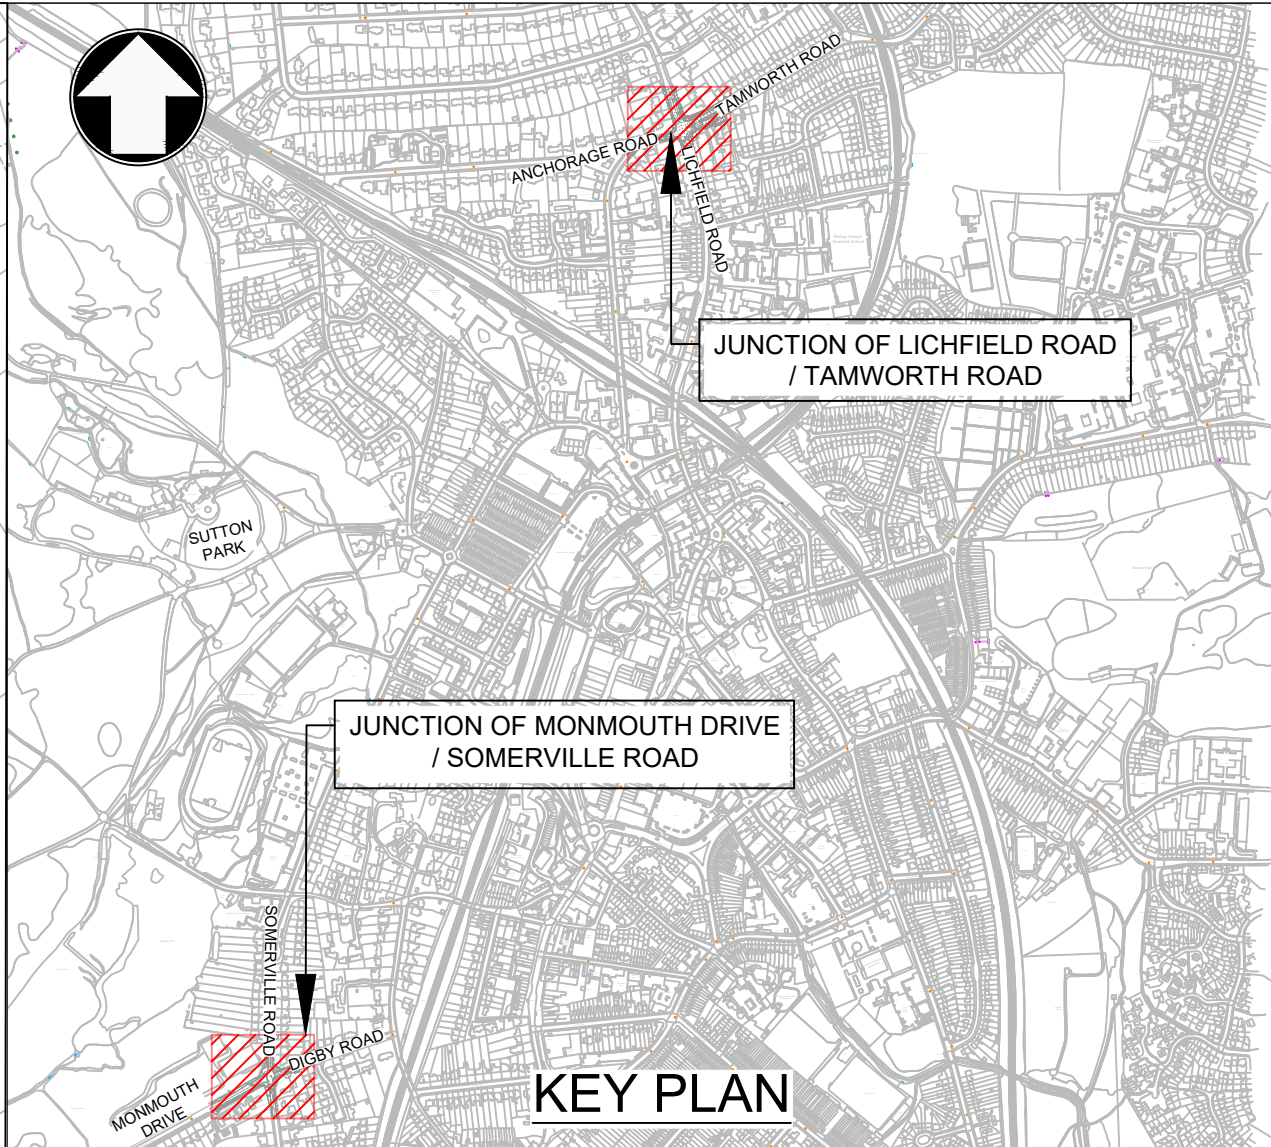
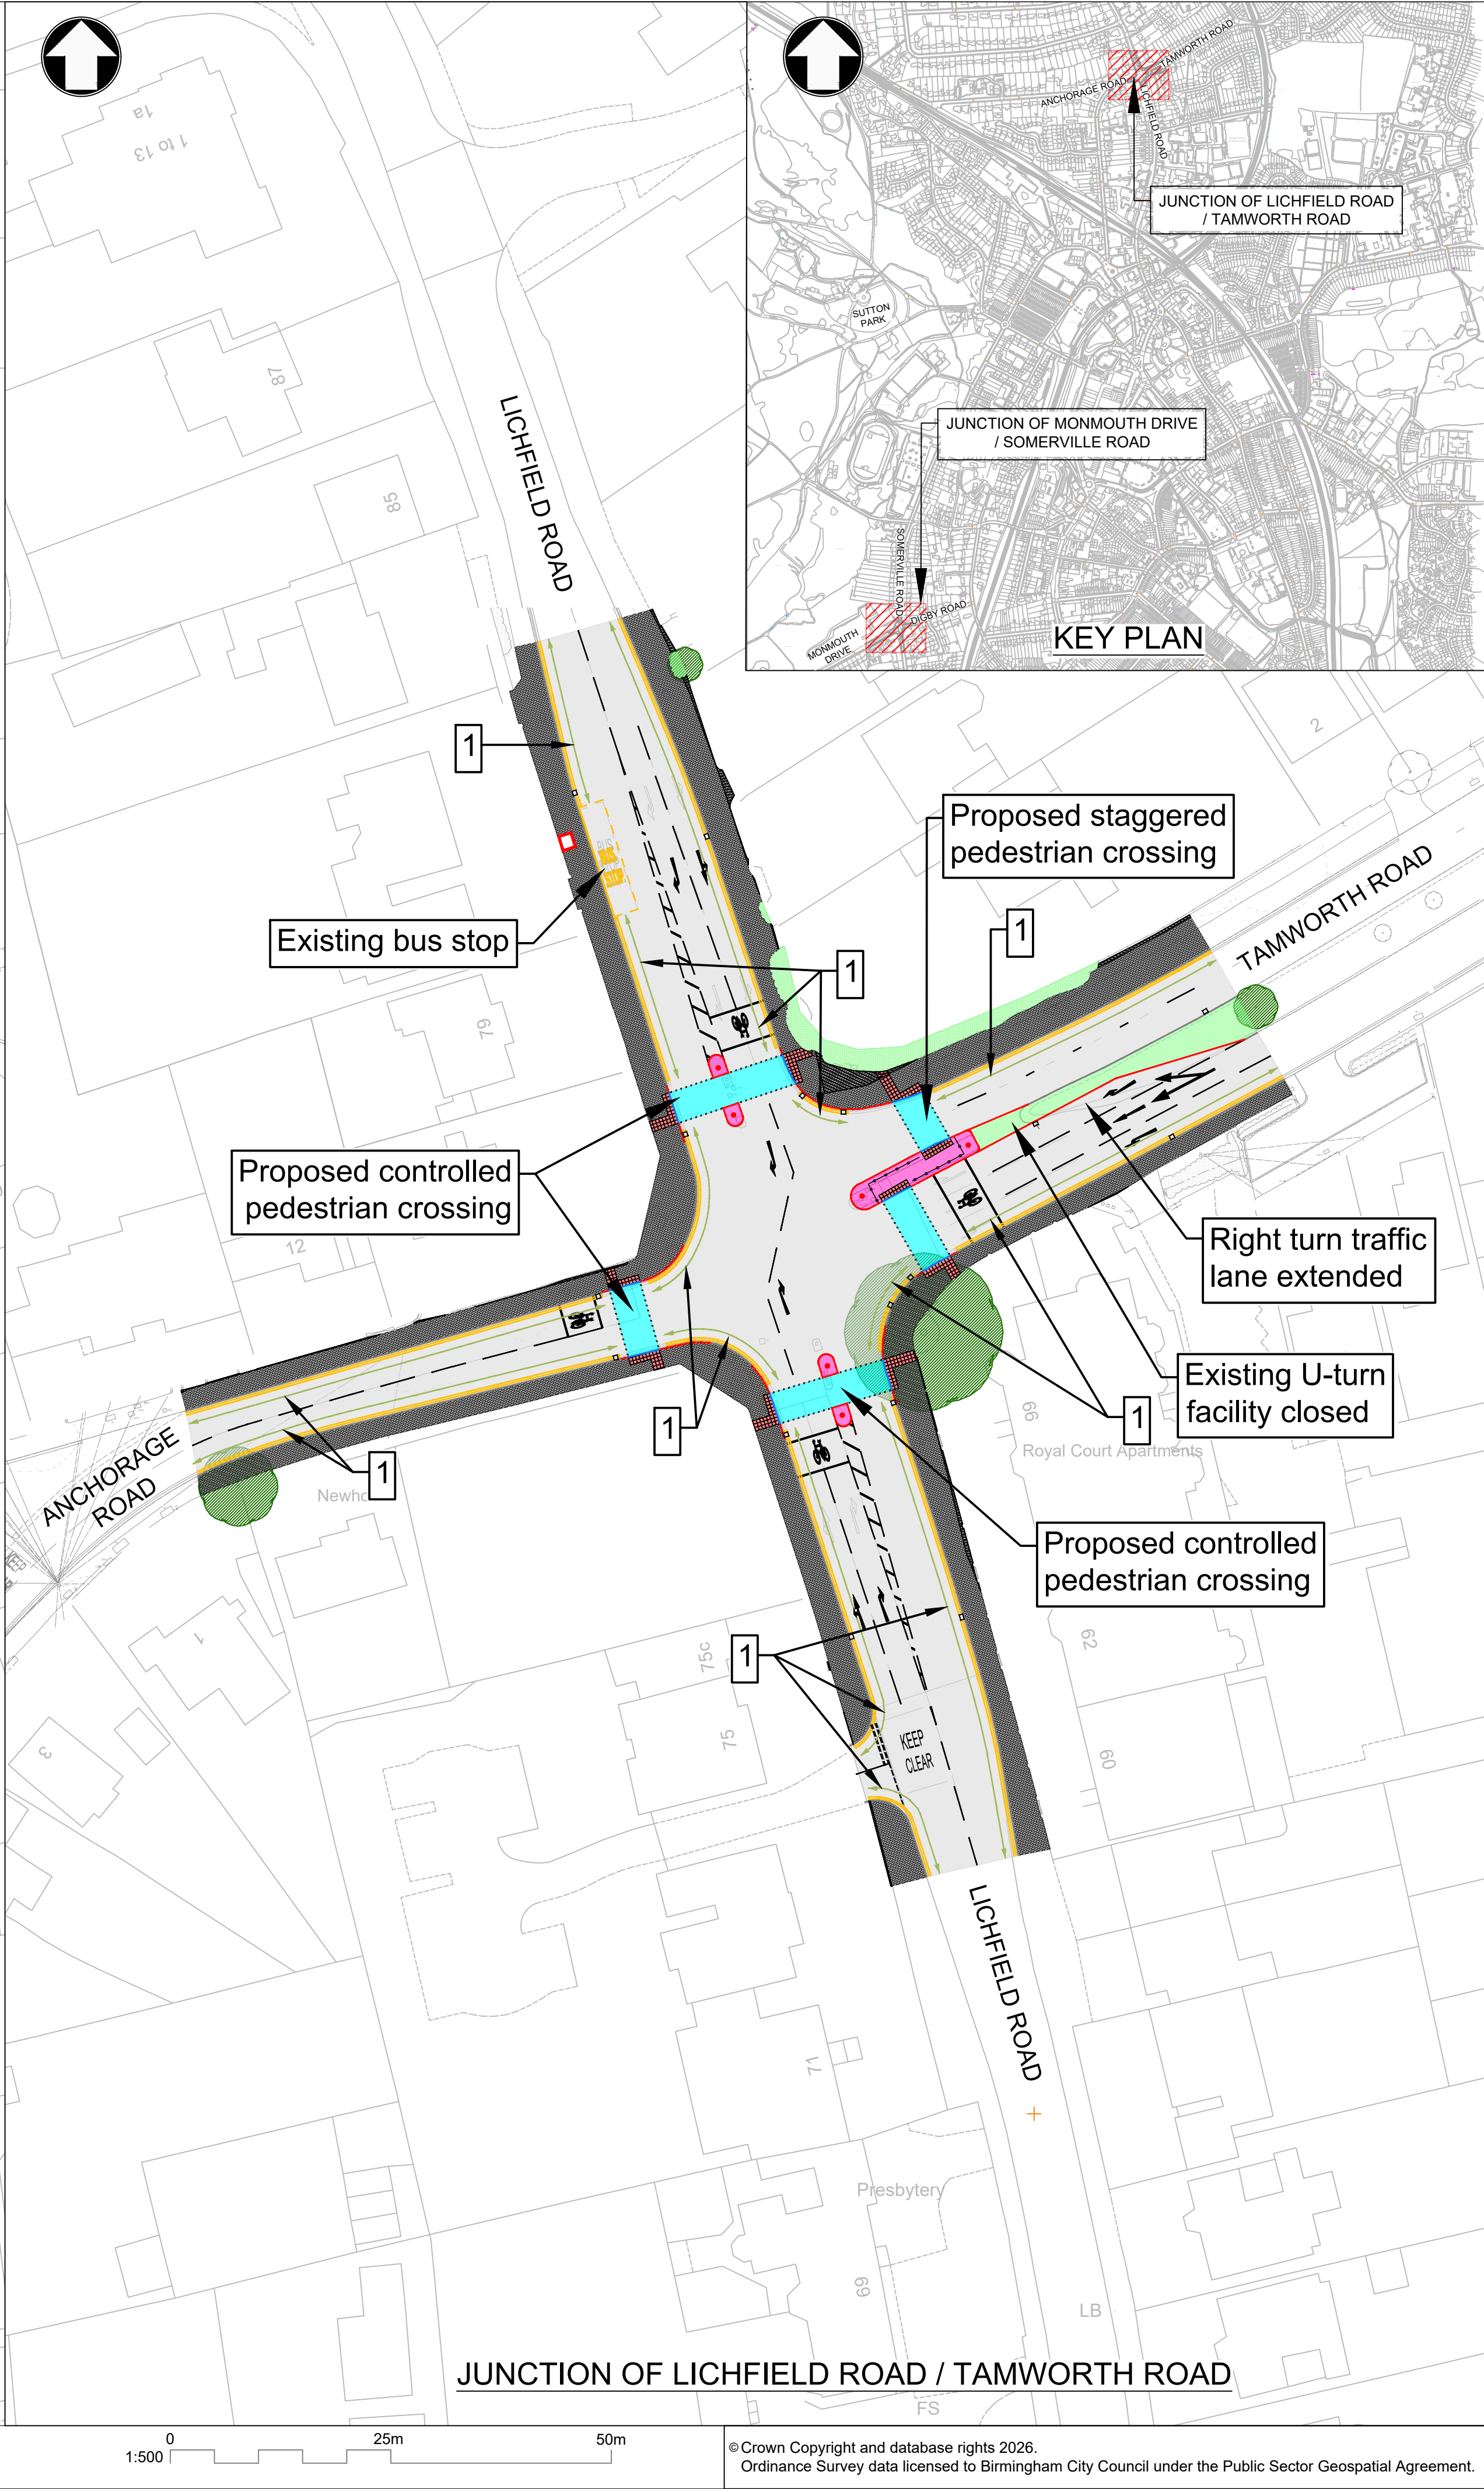


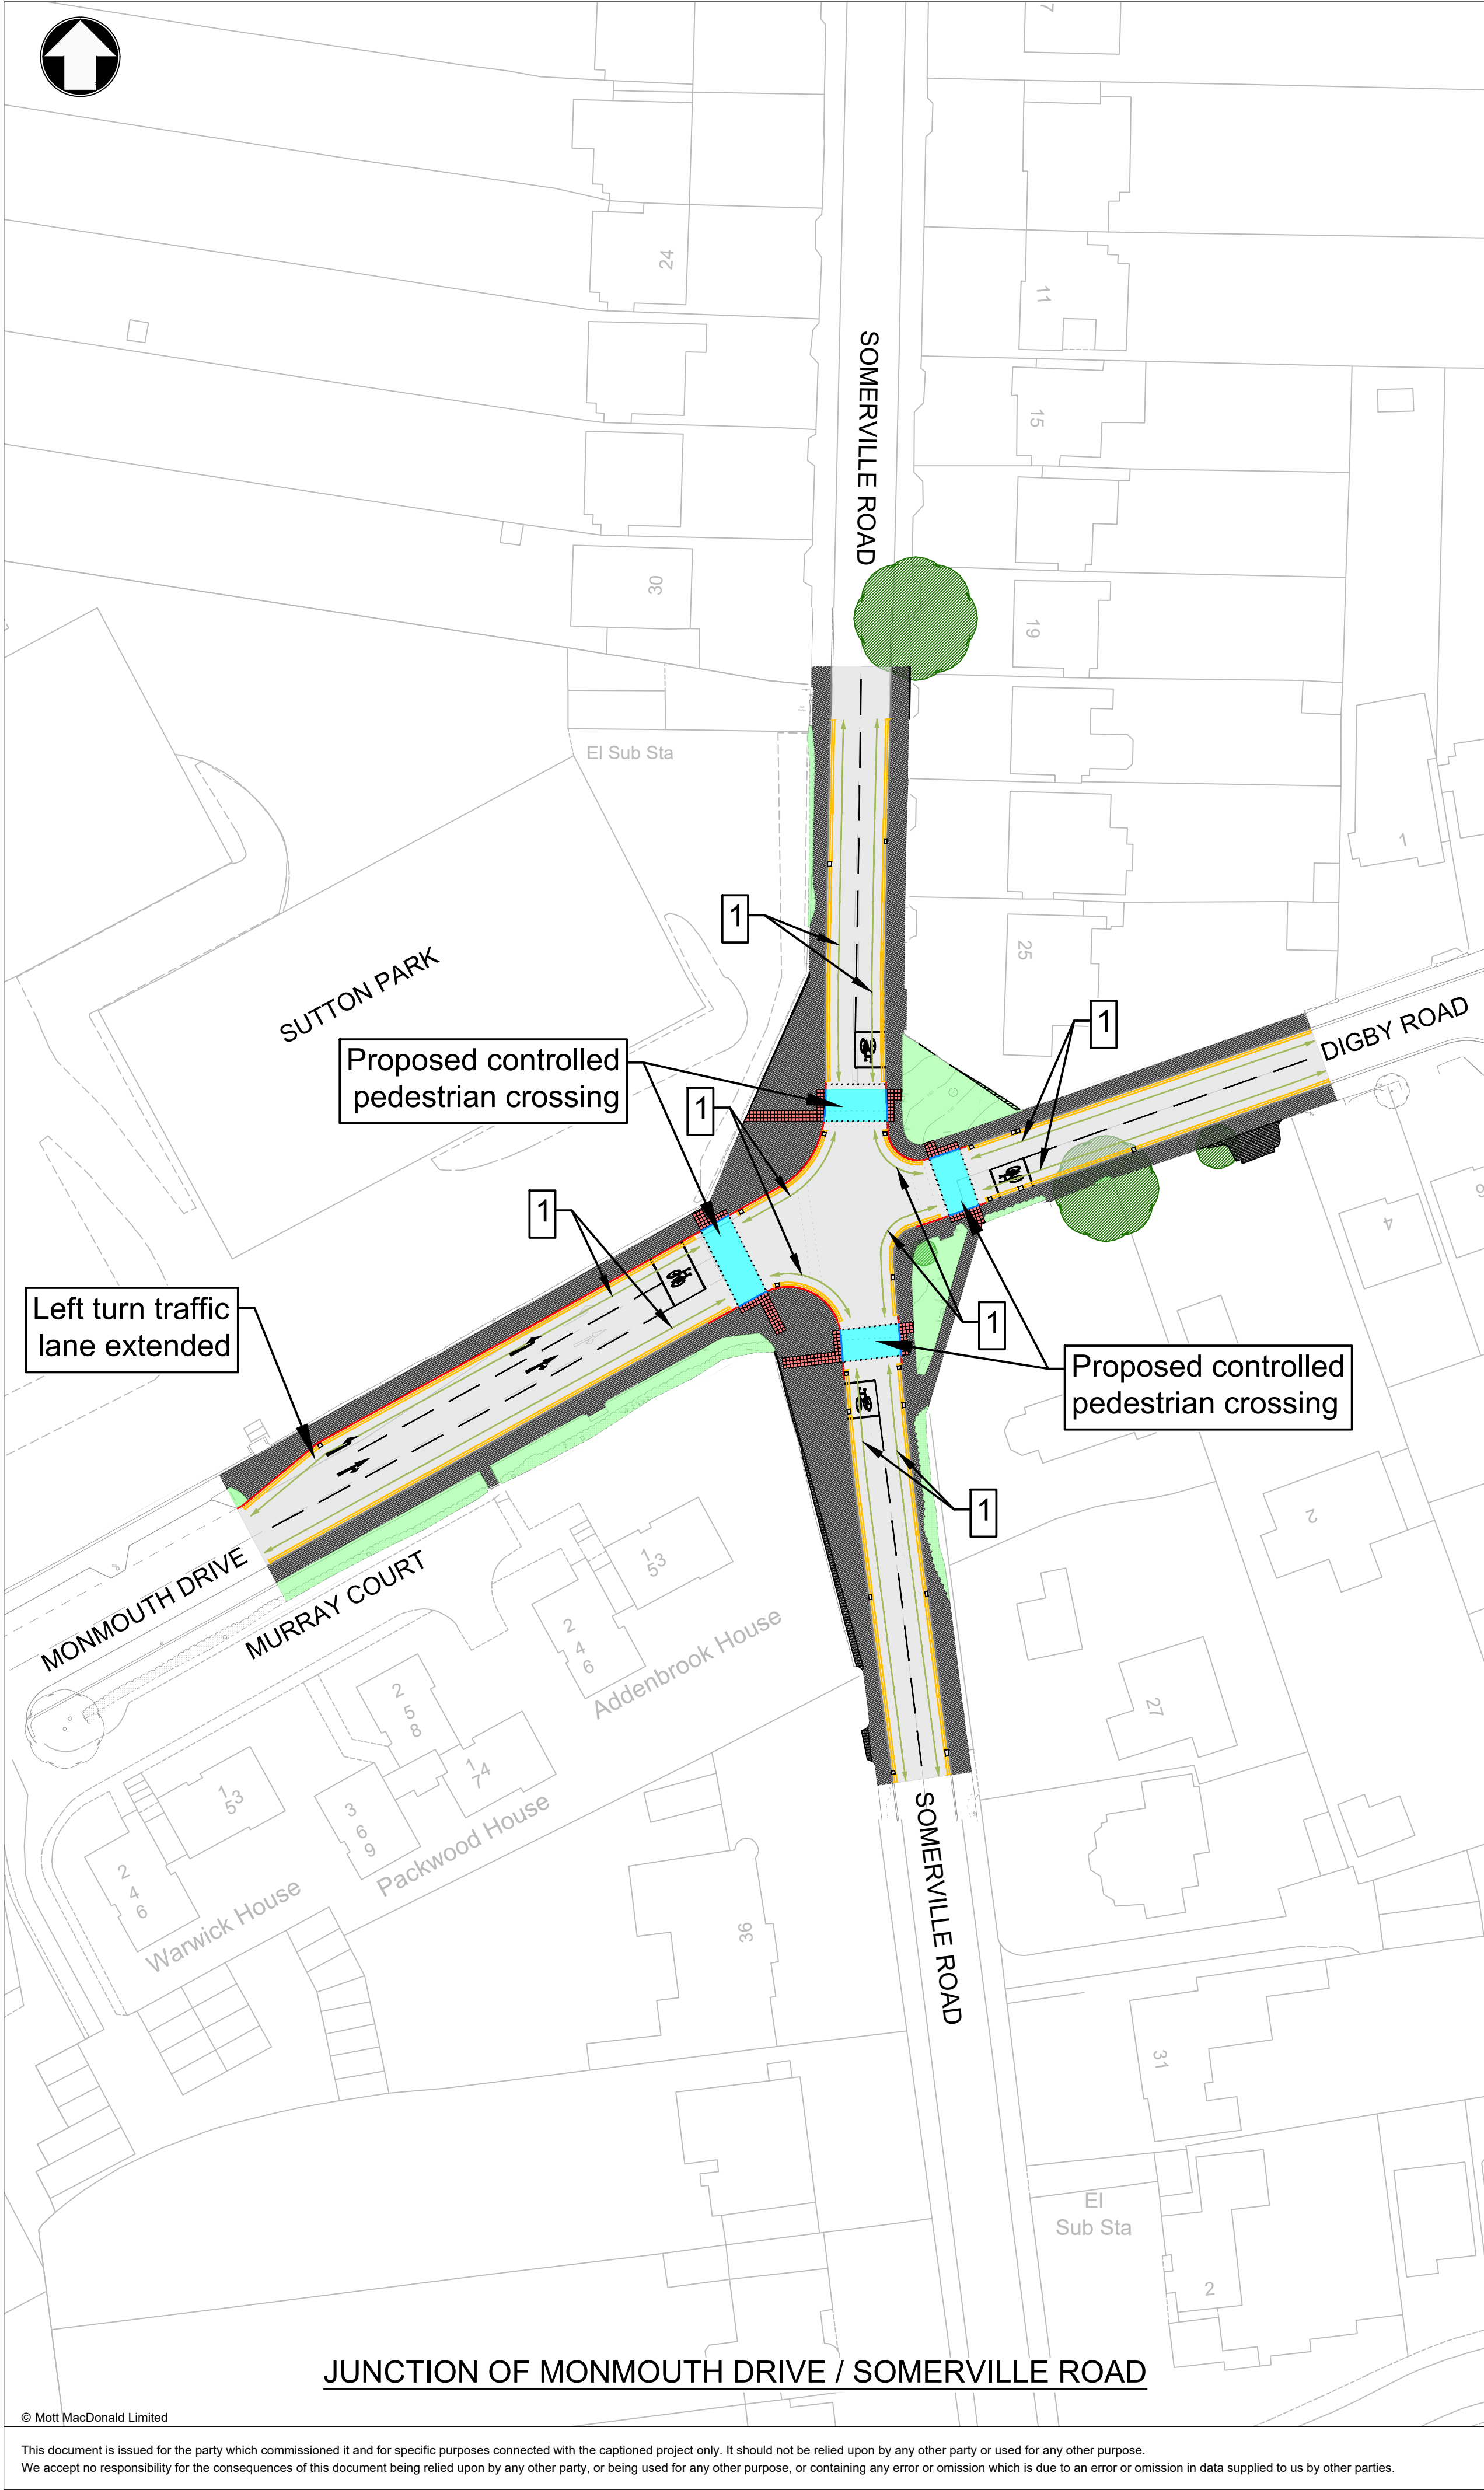

Notes

- DO NOT SCALE FROM THIS DRAWING.
- DIMENSIONS ARE IN METRES UNLESS STATED OTHERWISE.
- THE DESIGN PROPOSALS ARE BASED ON THE TOPOGRAPHIC SURVEY FOR PRESENTATION PURPOSES. THE DRAWING USES OS MAPPING DATA AND THERE MAY BE DISCREPANCIES BETWEEN THE DESIGN PROPOSALS AND OS MAPPING DUE TO THE RELATIVE TOLERANCES EMBEDDED IN THE SOURCE DATA.

Key to symbols

PAVEMENT

- PROPOSED FOOTPATH
- PROPOSED CARRIAGEWAY
- PROPOSED LANDSCAPING
- PROPOSED TRAFFIC ISLAND

KERBING & ROAD MARKING

- PROPOSED HALF-BATTERED KERB (HB2)
- PROPOSED DROP KERB TRANSITION
- PROPOSED BULLNOSE KERB (BN1)
- EXISTING KERB
- PROPOSED WHITE ROAD MARKINGS
- PROPOSED YELLOW ROAD MARKINGS

GENERAL

- EXISTING BUS STOP LOCATION
- PROPOSED BOLLARD LOCATION
- GULLY
- EXISTING TREE
- PROPOSED PEDESTRIAN GUARD RAIL
- PROPOSAL OUTSIDE HIGHWAY LAND BOUNDARY

TROs

- 1 No Waiting at any time.

Reference drawings

Rev	Date	Drawn	Description	Ch'k'd	App'd
P01	23/09/26		First Issue		

Status Stamp

Review with Comments	
MOTT MACDONALD	AECOM
Mott MacDonald 10 Livery Street Birmingham B3 2NU United Kingdom T +44 (0)121 234 1500 W www.mottmac.com	

Client

Birmingham City Council
The Council House, Victoria Square
Birmingham, B1 1BB, United Kingdom

Title

Sutton Gateway Stage 1
Consultation Drawing
Junction Improvements

Sheet 07 of 07

Designed		Eng check	
Drawn		Coordination	
Dwg check		Approved	
MMD Project Number	Scale at A1	Security	
100125695	1:500	Rstd	
Suitability Description		Suit. Code	
Review and Comment		S3	
Drawing Number		Revision	
100125695-AEC-HSR-SW-DR-CH-000006		P01	