ISO A1 594mm x 841m
Project Management Initials: Designer: JN Checked: RG Approved: MS
Last saved by: NOGUERONJ Last Plotted: 2013-09-20
Filename: F:\TEMPROJECT\TRAFFIC - PACKAGE 10 AREA CYCLE NETWORK\5 - DESIGN\5.1 DRAWINGS\SITE 41.DWG

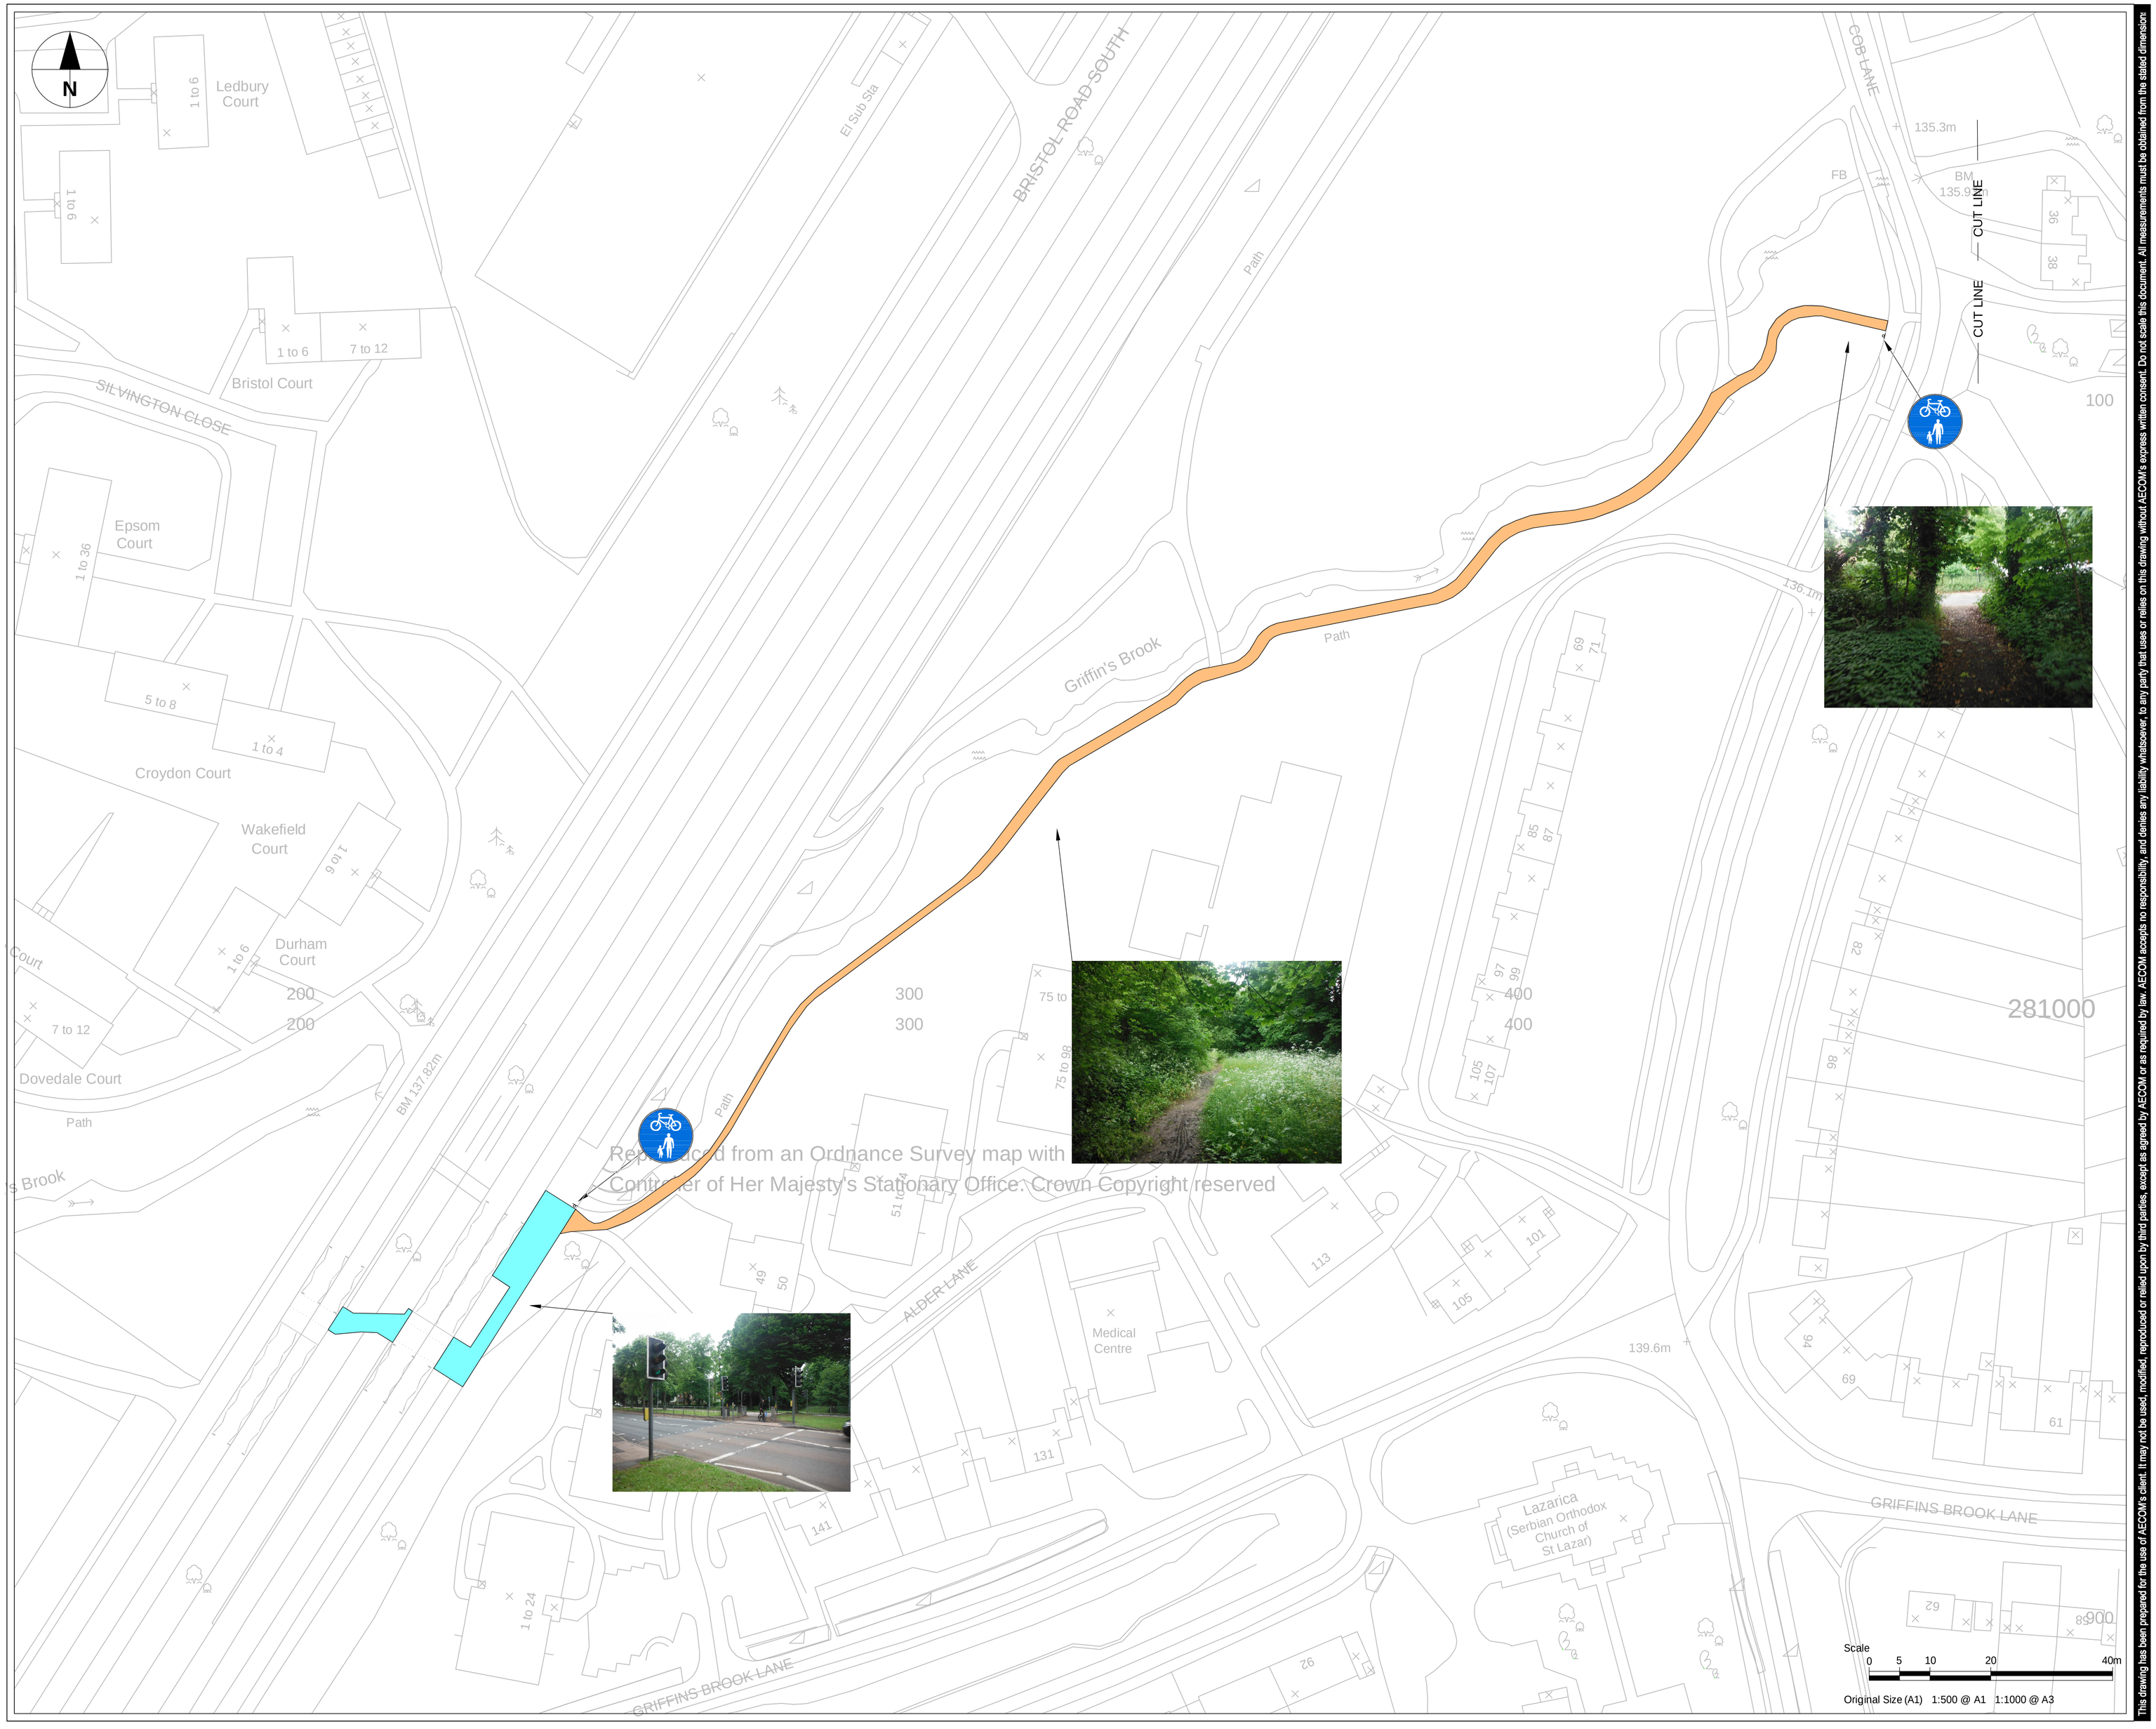

Reproduced from an Ordnance Survey map with
Controller of Her Majesty's Stationary Office. Crown Copyright reserved

This drawing has been prepared for the use of AECOM's client. It may not be used, modified, reproduced or relied upon by third parties, except as agreed by AECOM or as required by law. AECOM accepts no responsibility, and denies any liability whatsoever, to any party that uses or relies on this drawing without AECOM's express written consent. Do not scale this document. All measurements must be obtained from the stated dimension

AECOM

PROJECT

PACKAGE 10 AREA CYCLE NETWORK

CLIENT

Birmingham City Council

SCALE

1:500 @ A1

REGISTRATION

©Crown copyright. All rights reserved. License Number 100019139

NOTES

1. ALL WORKS SHALL BE CARRIED OUT IN ACCORDANCE WITH THE CONTRACT SPECIFICATION AND THE MANUAL OF CONTRACT DOCUMENTS FOR HIGHWAY WORKS INCLUDING REVISION/AMENDMENTS AND ANY CLIENT SPECIFIC ADDITIONAL OR SUBSTITUTE CLAUSES.

2. ALL SIGNS TO BE MOUNTED TO MAINTAIN A MINIMUM 450MM CLEARANCE FROM THE EDGE OF CARRIAGEWAY

3. POSTS TO BE INSTALLED TO MAINTAIN A MINIMUM 1200MM FOOTWAY CLEARANCE

4. EXACT LOCATION OF SIGNS TO BE AGREED WITH ENGINEERS ON SITE PRIOR TO INSTALLATION

CDM NOTES

1. THE CONTRACTOR SHALL DETERMINE THE LOCATION AND STATUS OF ANY STATUTORY UTILITY APPARATUS PRIOR TO THE COMMENCEMENT OF ANY WORKS.

KEY

DENOTES APPROXIMATE LOCATION OF PROPOSED SIGNS TO DIAG. 956 MOUNTED ON SINGLE POLE BACK TO BACK - UNLESS OTHERWISE STATED.

AREA TO BE EXCAVATED TO A SUITABLE DEPTH FOR FULL FOOTWAY CONSTRUCTION

PROPOSED SHARED SURFACE

PROPOSED SEALED SURFACE

PROPOSED DROPPED KERBS

ISSUE/REVISION

B	SEPT 2013	RECOMMENDATION REVISED
A	JULY 2013	RECOMMENDATION REVISED
-	JUNE 2013	FIRST ISSUE
I/R	DATE	DESCRIPTION

KEY PLAN

PROJECT NUMBER

60301865

SHEET TITLE

RECOMMENDATION 41
OUTLINE DESIGN

SHEET NUMBER

60301865-SHT-30-0041-C-001