


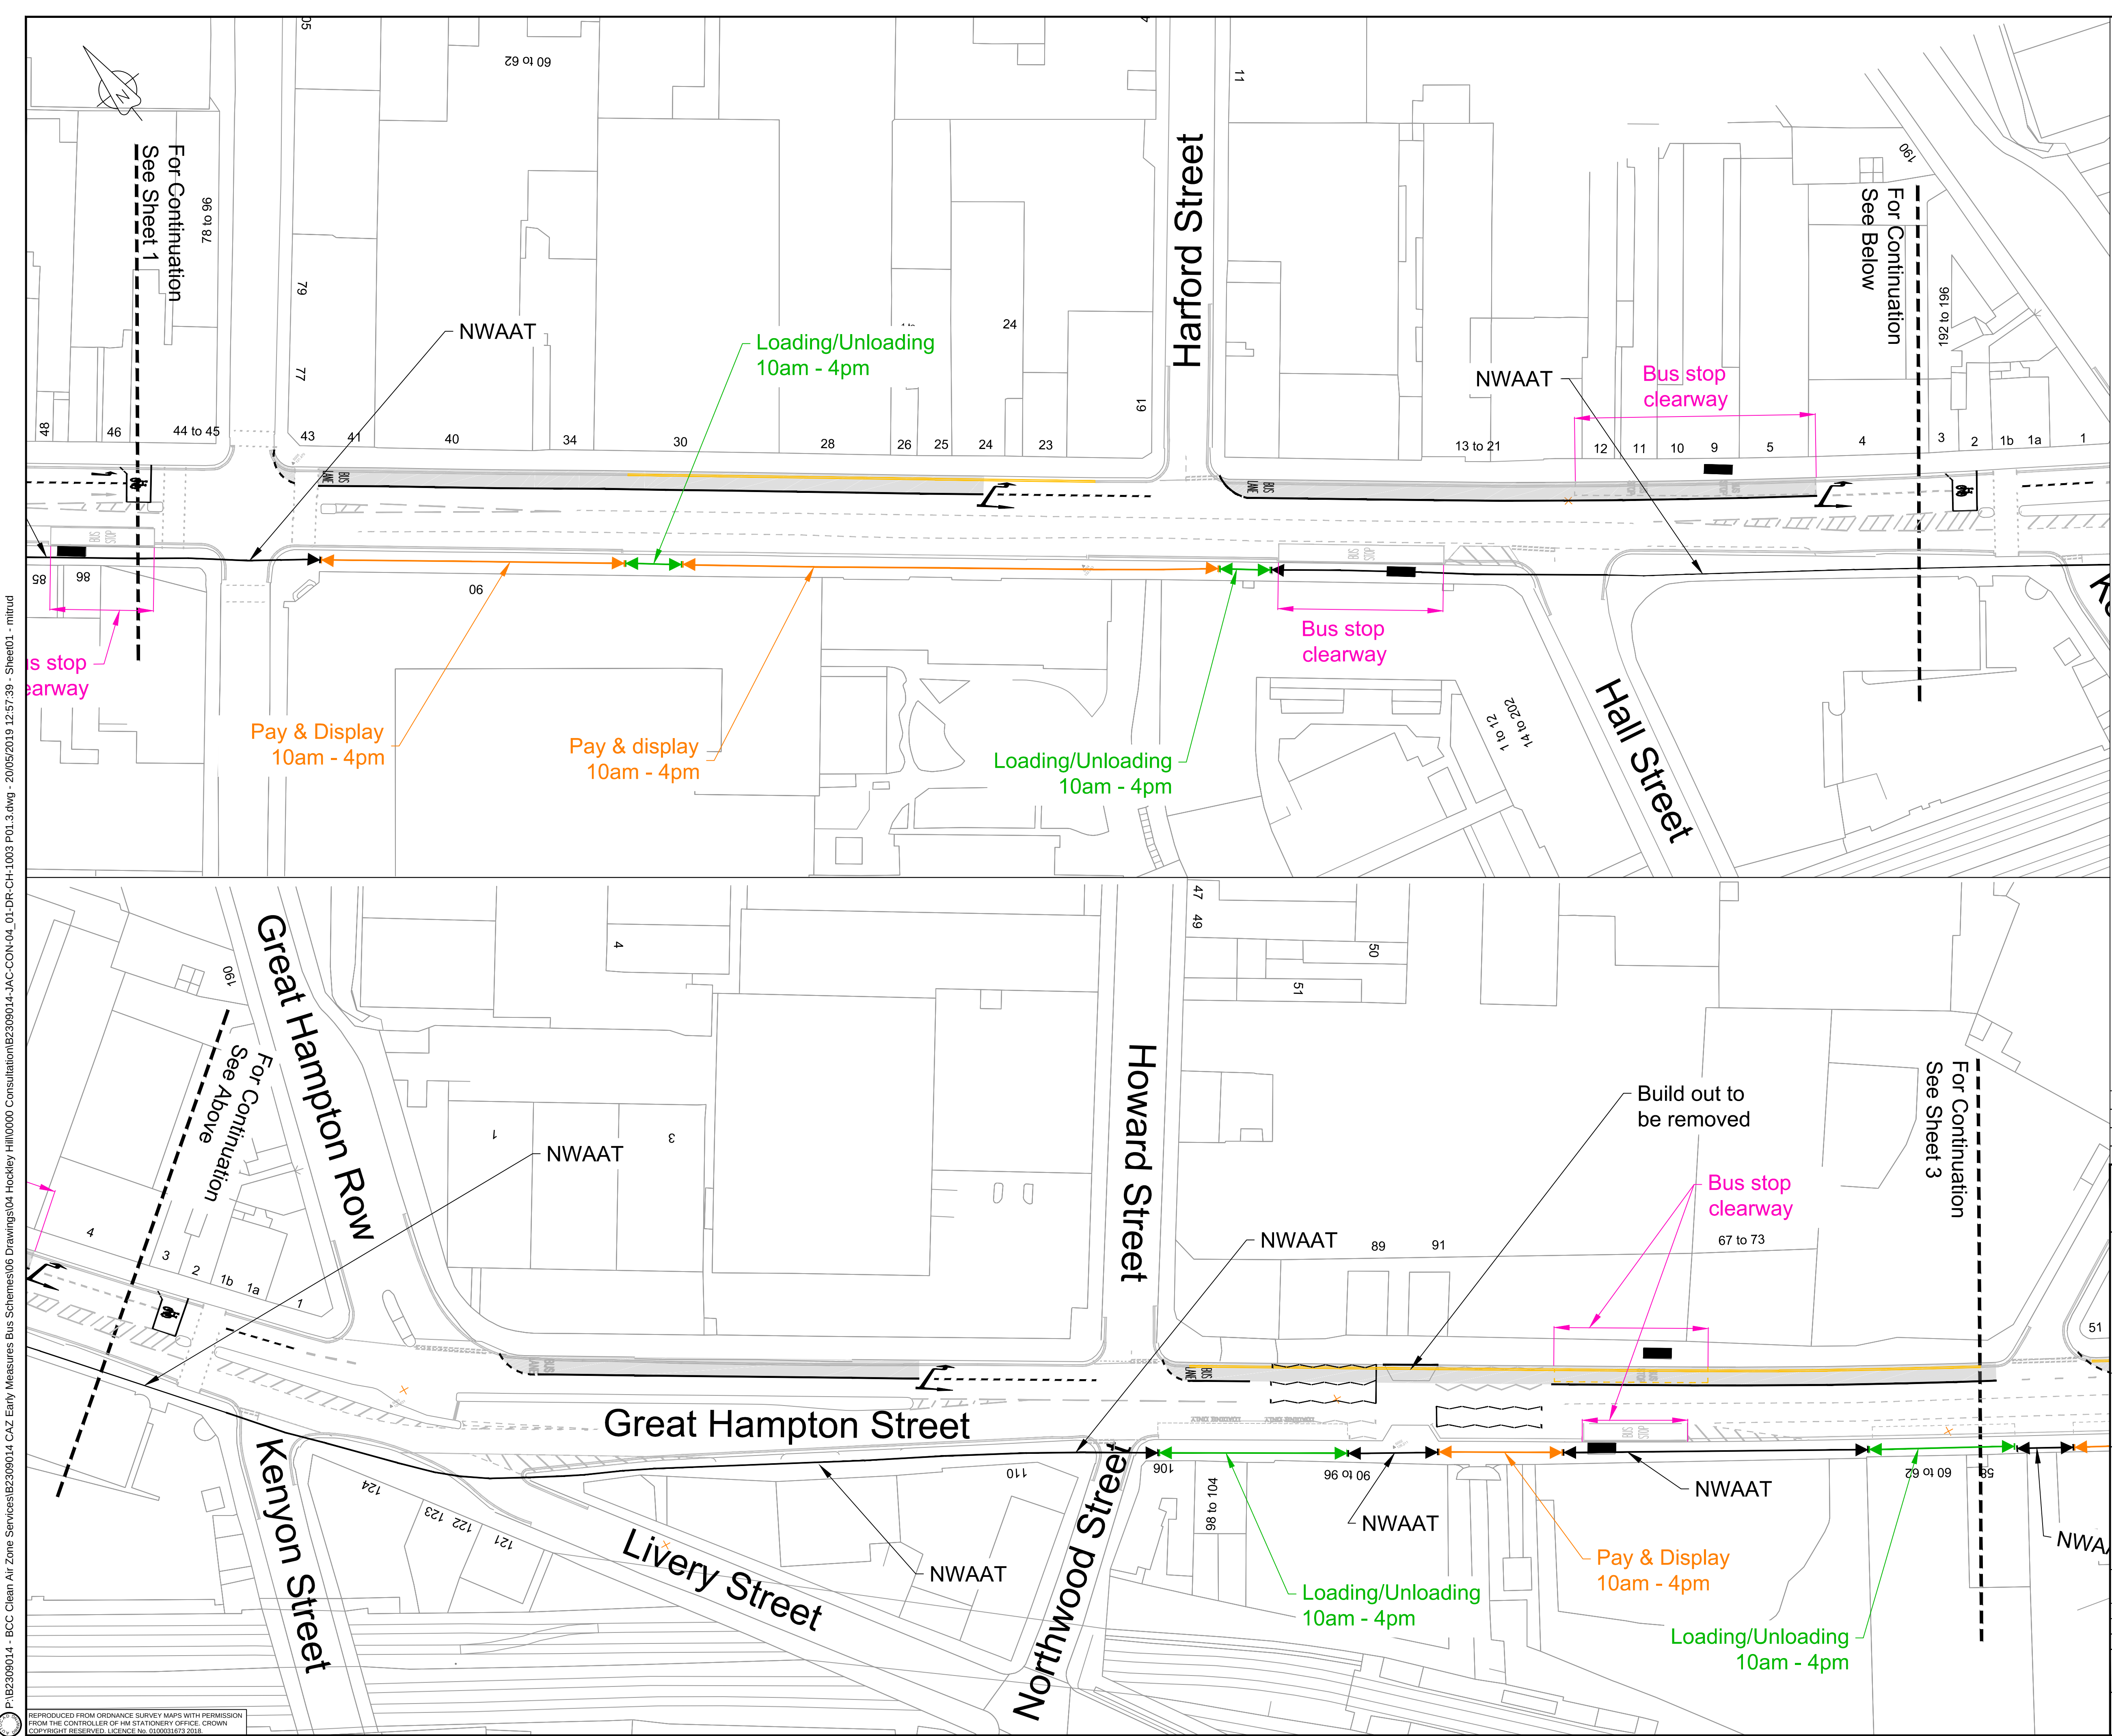

B2309014 - BCC Clean Air Zone Services06 Drawings04 Hockley Hill0000 ConsultationB2309014-JAC-CON-04\_01-DR-CH-1003 P01.3.dwg - 20/05/2019 12:57:39 - Sheet01 - mitrud



- Notes:
- 1) Drawing to be printed in colour.
  - 2) Do not scale from this drawing.
  - 3) This drawing was produced for consultation purposes only.

- Key:
- Bus lane: 24/7 - No Waiting At Any Time (NWAAT); (colour shown for presentation only)
  - Existing bus stop to be retained
  - Loading/Unloading 10am-4pm
  - No Waiting At Any Time (NWAAT)
  - Pay & Display 10am-4pm
  - Bus stop clearway

|     |           |                     |       |         |       |         |
|-----|-----------|---------------------|-------|---------|-------|---------|
| P01 | 20/05/19  | FOR INFORMATION     | MP    | DM      | DM    | PE      |
| P00 | 22/02/19  | FOR INFORMATION     | MP    | DM      | JMcC  | JMcC    |
| Rev | Rev. Date | Purpose of revision | Drawn | Checked | Rev'd | Apprv'd |

**JACOBS**  
7th Floor, 2 Colmore Square, 38 Colmore Circus  
Queensway, Birmingham, B4 6BN  
Tel: +44(0)121 237 4000 www.jacobs.com

Client: **Birmingham City Council**

Project: **CLEAN AIR ZONE (EARLY MEASURES-BUS PRIORITY SCHEMES)**


Drawing title: **HOCKLEY HILL PUBLIC CONSULTATION OPTION A SHEET 2 OF 3**

Drawing status: **FIT FOR INFORMATION**

|                |                                   |              |
|----------------|-----------------------------------|--------------|
| Scale          | NTS                               | DO NOT SCALE |
| Jacobs No.     | B2309014                          |              |
| Client no.     | 1807-06                           |              |
| Drawing number | B2309014-JAC-CON-04_01-DR-CH-1003 | Rev P01      |

© Copyright 2019 Jacobs U.K. Limited. The concepts and information contained in this document are the property of Jacobs. Use or copying of this document in whole or in part without the written permission of Jacobs constitutes an infringement of copyright. Limitation: This drawing has been prepared on behalf of, and for the exclusive use of, Jacobs Client, and is subject to, and issued in accordance with, the provisions of the contract between Jacobs and the Client. Jacobs accepts no liability or responsibility whatsoever for, or in respect of, any use of, or reliance upon, this drawing by any third party.

B2309014 - BCC Clean Air Zone ServicesB2309014 CAZ Early Measures Bus Schemes06 Drawings04 Hockley Hill0000 ConsultationB2309014-JAC-CON-04\_01-DR-CH-1004 P01.3.dwg - 20/05/2019 12:56:30 - Sheet01 - mitrud

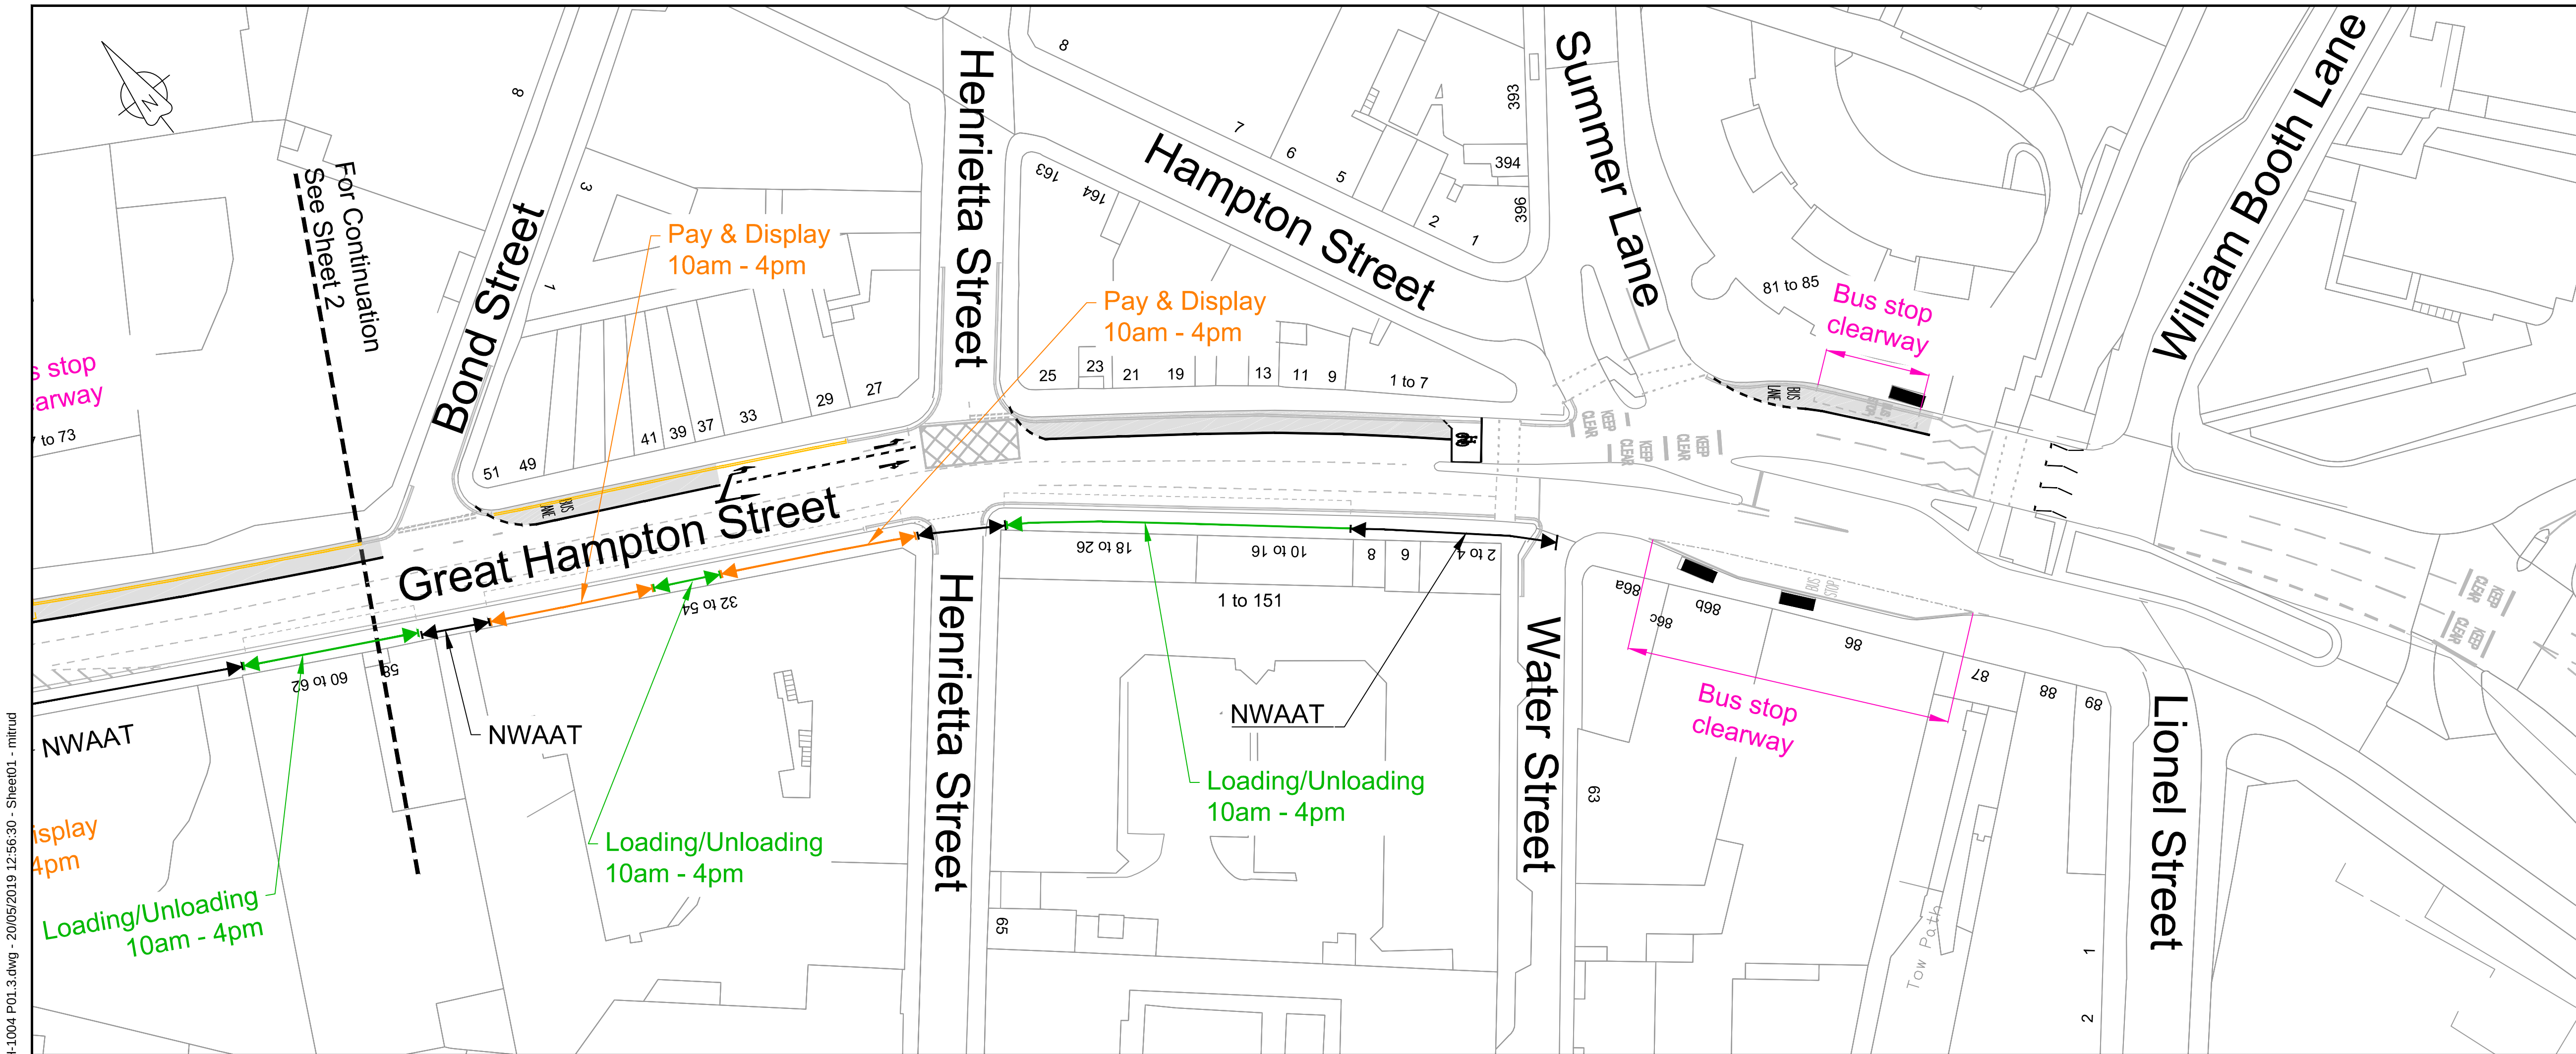

Notes:

- 1) Drawing to be printed in colour.
- 2) Do not scale from this drawing.
- 3) This drawing was produced for consultation purposes only.

Key:

- Bus lane: 24/7 - No Waiting At Any Time (NWAAT); (colour shown for presentation only)
- Existing bus stop to be retained
- Loading/Unloading 10am-4pm
- No Waiting At Any Time (NWAAT)
- Pay & Display 10am-4pm
- Bus stop clearway

|     |           |                     |       |         |       |         |
|-----|-----------|---------------------|-------|---------|-------|---------|
| P01 | 20/05/19  | FOR INFORMATION     | MP    | DM      | DM    | PE      |
| P00 | 22/02/19  | FOR INFORMATION     | MP    | DM      | JMcC  | JMcC    |
| Rev | Rev. Date | Purpose of revision | Drawn | Checked | Rev'd | Apprv'd |

7th Floor, 2 Colmore Square, 38 Colmore Circus  
Queensway, Birmingham, B4 6BN  
Tel: +44(0)121 237 4000 www.jacobs.com

Client

Project

CLEAN AIR ZONE  
(EARLY MEASURES-BUS PRIORITY SCHEMES)

Drawing title

HOCKLEY HILL  
PUBLIC CONSULTATION  
OPTION A  
SHEET 3 OF 3

Drawing status

FIT FOR INFORMATION

|                |                                   |              |
|----------------|-----------------------------------|--------------|
| Scale          | NTS                               | DO NOT SCALE |
| Jacobs No.     | B2309014                          |              |
| Client no.     | 1807-06                           |              |
| Drawing number | B2309014-JAC-CON-04_01-DR-CH-1004 | Rev P01      |

© Copyright 2019 Jacobs U.K. Limited. The concepts and information contained in this document are the property of Jacobs. Use or copying of this document in whole or in part without the written permission of Jacobs constitutes an infringement of copyright. Limitation: This drawing has been prepared on behalf of, and for the exclusive use of, Jacobs Client, and is subject to, and issued in accordance with, the provisions of the contract between Jacobs and the Client. Jacobs accepts no liability or responsibility whatsoever for, or in respect of, any use of, or reliance upon, this drawing by any third party.