



SECTION D1-03
INTERVENTION 10 - SOUTHBOUND BUS LANE ON BRISTOL STREET

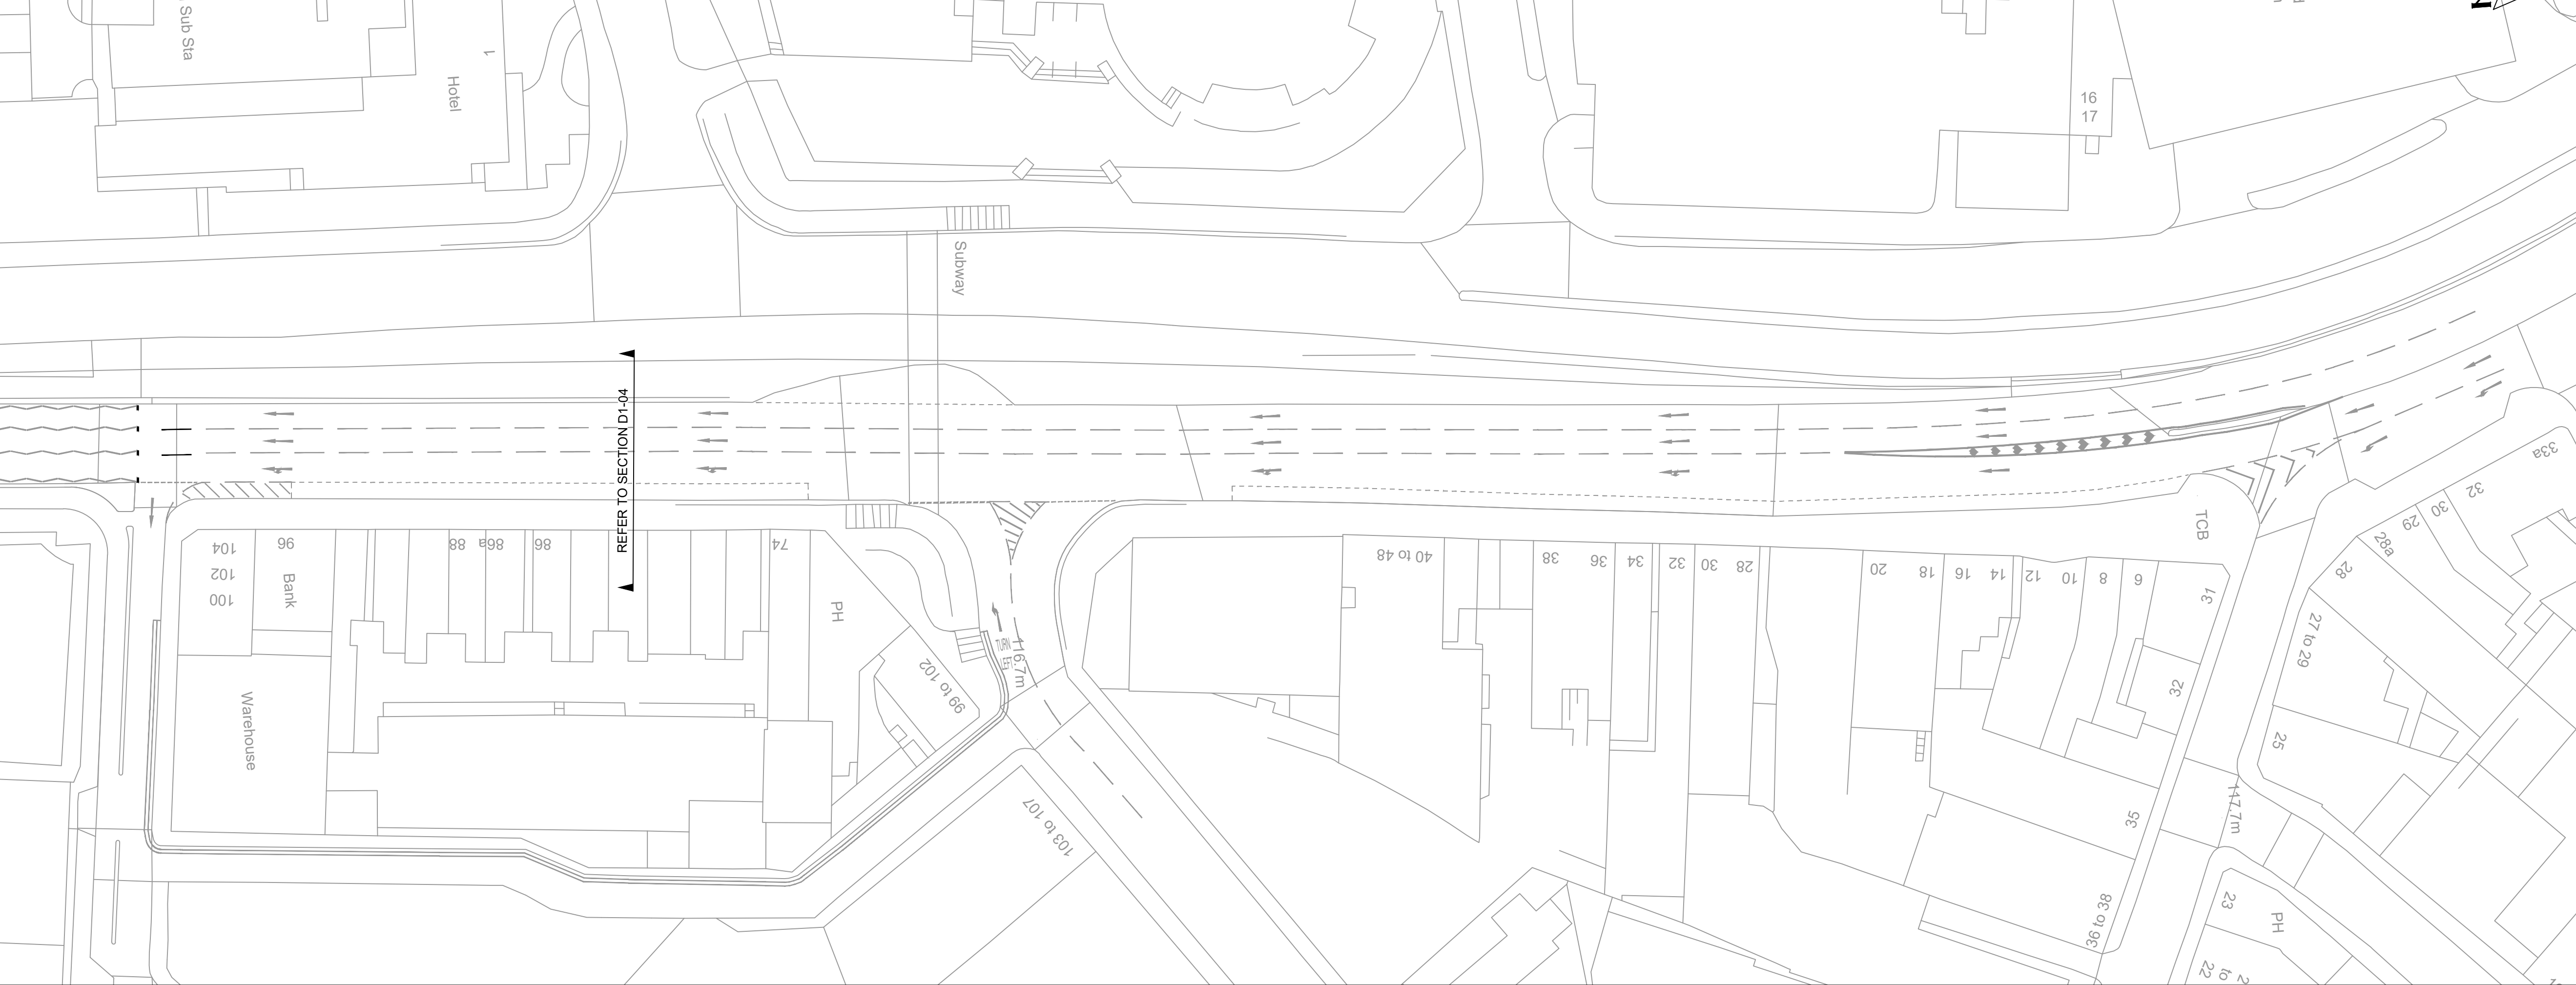


SECTION D1-04
INTERVENTION 10 - SOUTHBOUND BUS LANE ON BRISTOL STREET

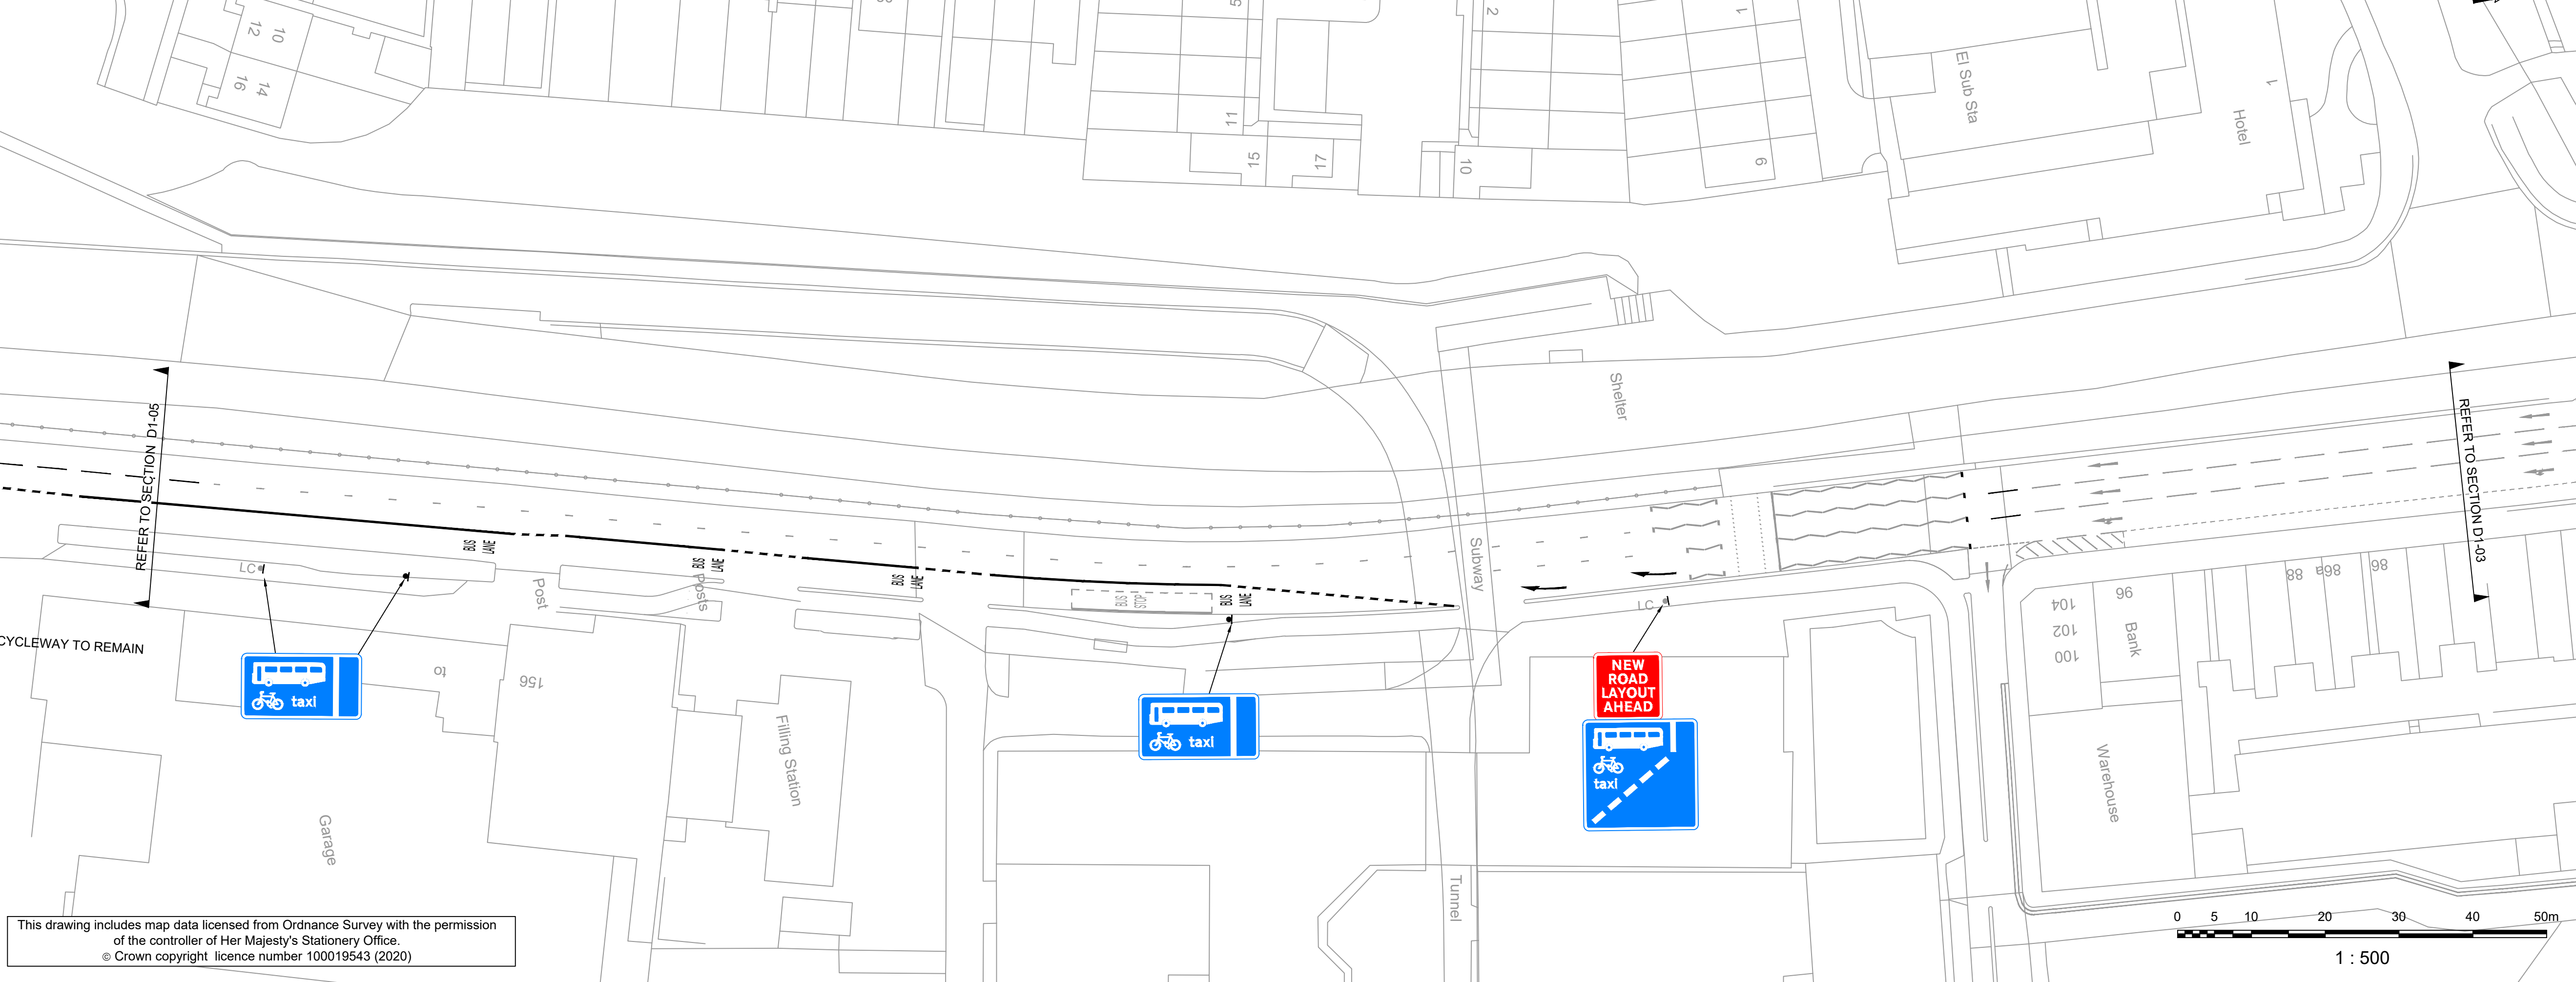

KEY	
	EXISTING ROAD MARKINGS
	PROPOSED WHITE ROAD MARKINGS
	PROPOSED KERB REALIGNMENT
	PROPOSED GUARDRAIL
	PROPOSED SEGREGATED CYCLEWAY
	SEEDED TOP SOIL
	FLEXIBLE CARRIAGEWAY CONSTRUCTION
	MAKE GOOD CARRIAGEWAY
	FLEXIBLE FOOTWAY CONSTRUCTION
	RESURFACE FOOTWAY
	RELAY GRANITE SETTS
	PROPOSED BUFF BLISTER TACTILE PAVING
	PROPOSED RED BLISTER TACTILE PAVING
	PROPOSED LADDER / TRAM LINE TACTILE PAVING
	NEW SIGN PLATE MOUNTED ON NEW POST
	NEW SIGN PLATE MOUNTED ON EXISTING POST
	NEW SIGN PLATE MOUNTED ON EXISTING LIGHTING COLUMN
	BOLLARD WITH TWO SIGNS
	RELOCATED BIN
	ELECTRIC VEHICLE CHARGING MACHINE

- NOTES
- ALL DIMENSIONS IN METRES UNLESS OTHERWISE STATED.
 - NOTES PLACED DIRECTLY ON THE LAYOUT DRAWING SUPERSEDE THOSE DETAILED IN KEYS.
 - ALL DIAGRAMS ARE TO THE TRAFFIC SIGNS REGULATIONS AND GENERAL DIRECTIONS 2016 (TSRGD).
 - ALL DESIGNS ARE BASED ON ORDNANCE SURVEY MAPPING.
 - EXISTING ROAD MARKINGS ARE TO BE REFRESHED WHERE NECESSARY TO PROVIDE A SAFE AND COHERENT SCHEME.
 - WHERE NO CHANGE IS SHOWN, EXISTING RESTRICTIONS APPLY.

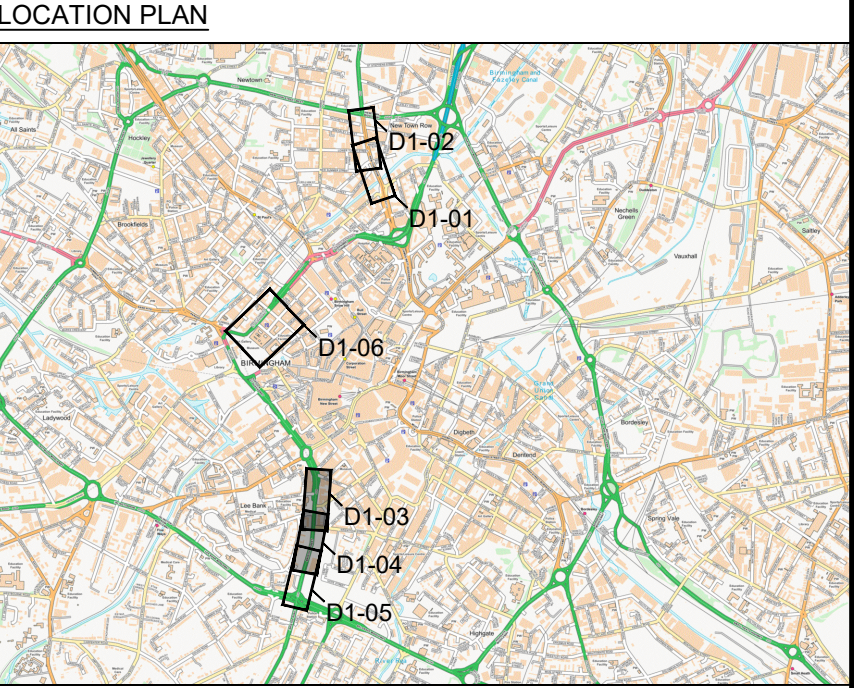

DETAILED DESIGN

D03	UPDATED FOLLOWING CLIENT FEEDBACK	DS	NY	NY	09-12-20
D02	UPDATED FOLLOWING CLIENT FEEDBACK	DS	NY	NY	18-09-20
D01	DETAILED DESIGN	DS	NY	NY	03-07-20
REV	DESCRIPTION	DRN	CHK	APP	DATE

Pell Frischmann
100 BROAD STREET BIRMINGHAM B15 1AE
Telephone +44 (0)121 456 1616
Email: pfbirmingham@pellfrischmann.com
www.pellfrischmann.com


Architect/Client/Contractor
West Midlands Combined Authority

Project
A New Deal for the Bus Cross-City Bus

Drawing Title
**Bristol Street
General Arrangement Drawing
Sheet 1 of 2**


	Name	Date	Scale	1:500 @ A1
Drawn	DS	03-07-20	File No.	104165-PF-100-D1-DR-TR
Designed	DS	03-07-20	Drawing Status	DETAILED DESIGN
Checked	NY	03-07-20		
Approved	NY	03-07-20		
Drawing No.	104165-PF-100-D1-DR-TR-002			Revision
				D03

SECTION D1-05
INTERVENTION 10 - SOUTHBOUND BUS LANE ON BRISTOL STREET

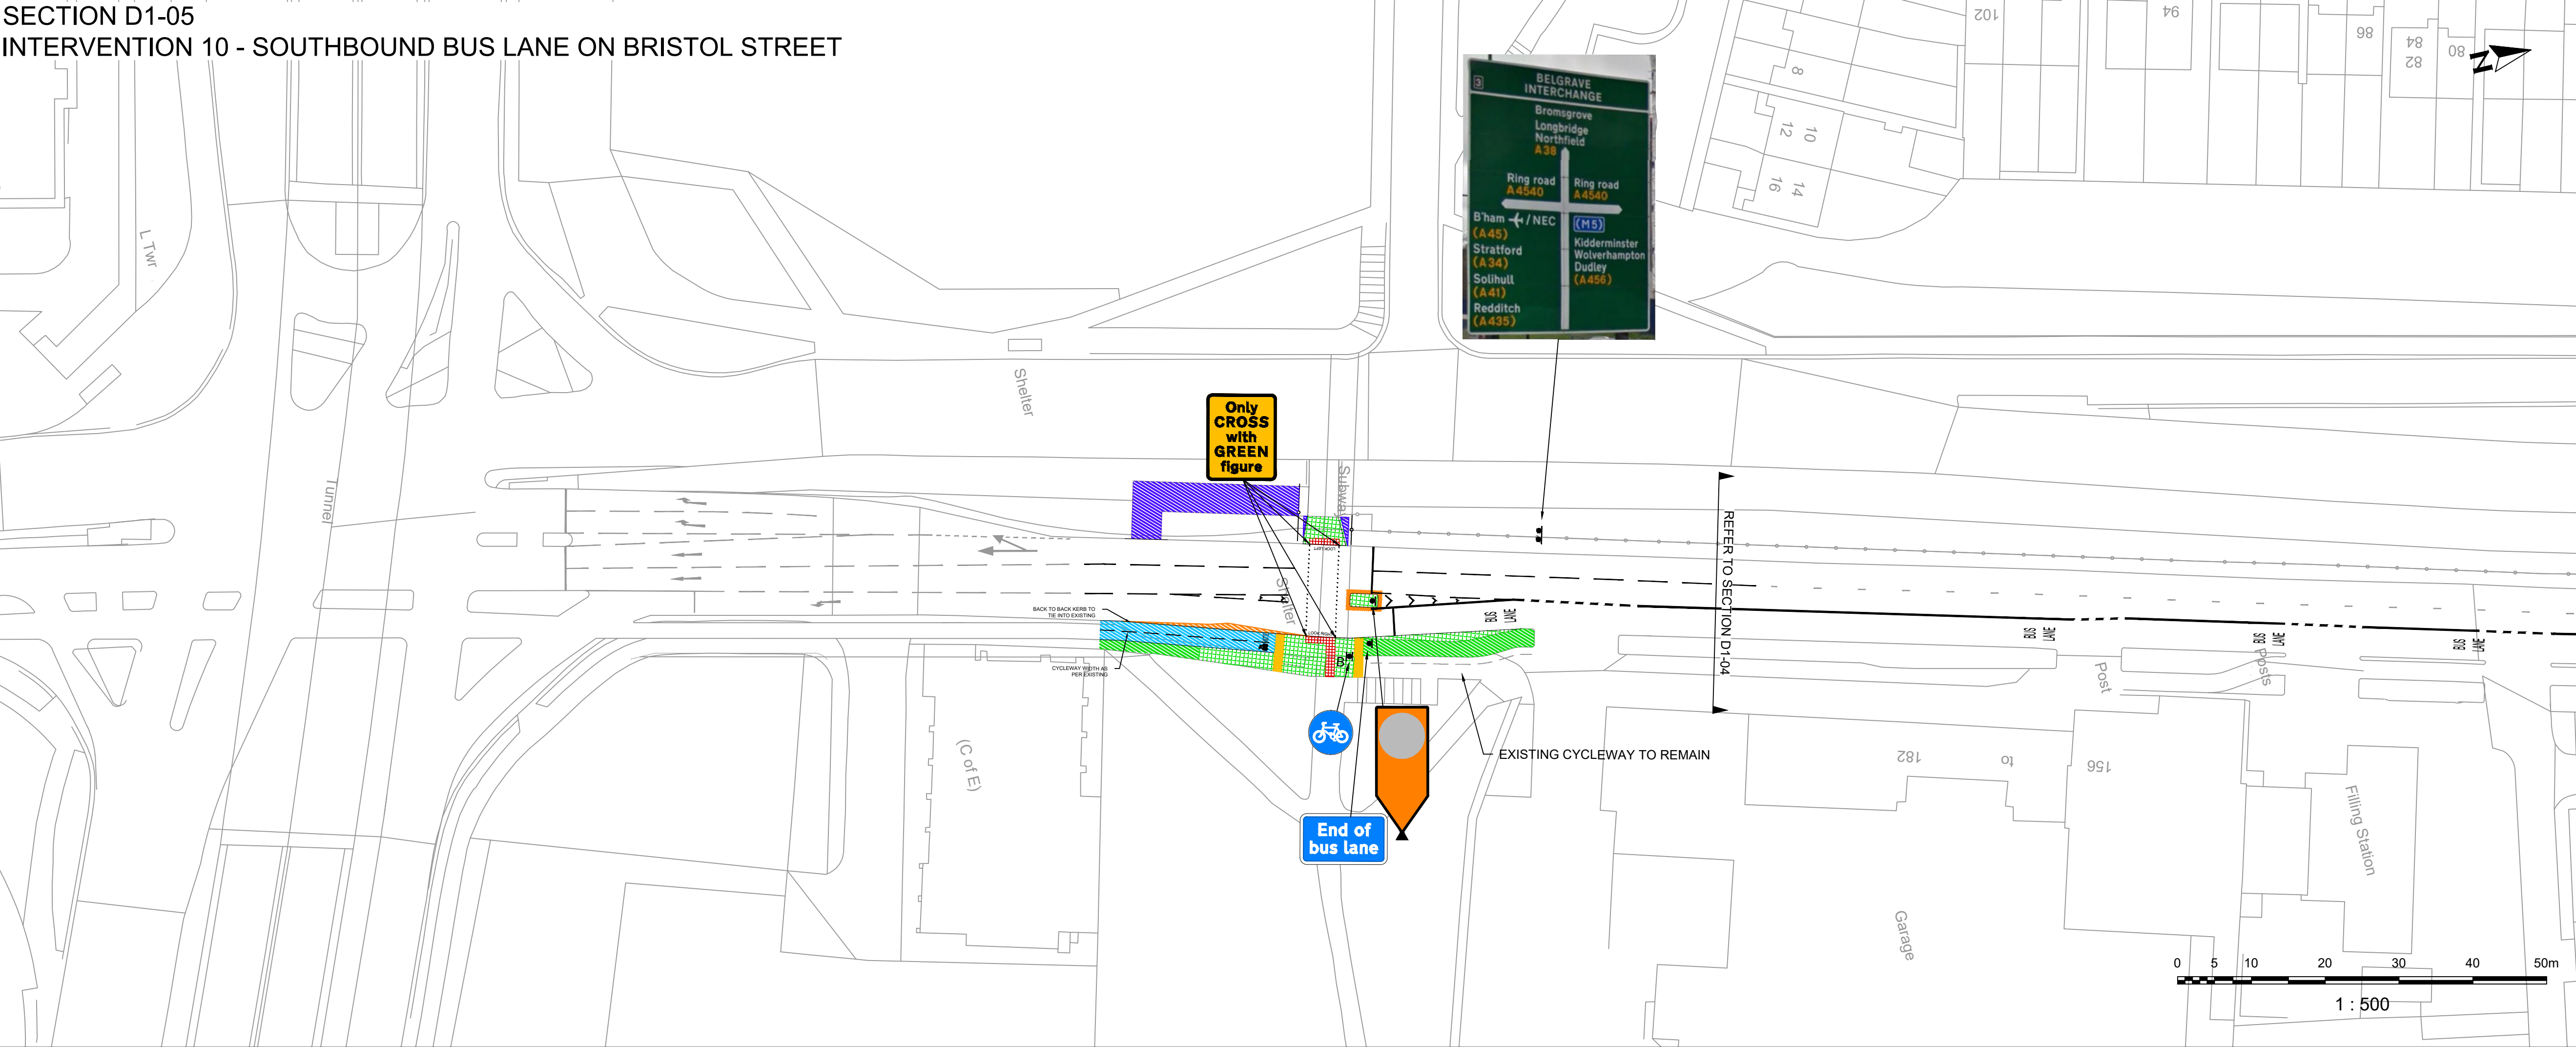

- KEY**
- EXISTING ROAD MARKINGS
 - PROPOSED WHITE ROAD MARKINGS
 - PROPOSED KERB REALIGNMENT
 - PROPOSED GUARDRAIL
 - PROPOSED SEGREGATED CYCLEWAY
 - SEEDED TOP SOIL
 - FLEXIBLE CARRIAGEWAY CONSTRUCTION
 - MAKE GOOD CARRIAGEWAY
 - FLEXIBLE FOOTWAY CONSTRUCTION
 - RESURFACE FOOTWAY
 - RELAY GRANITE SETTS
 - PROPOSED BUFF BLISTER TACTILE PAVING
 - PROPOSED RED BLISTER TACTILE PAVING
 - PROPOSED LADDER / TRAM LINE TACTILE PAVING
 - NEW SIGN PLATE MOUNTED ON NEW POST
 - NEW SIGN PLATE MOUNTED ON EXISTING POST
 - NEW SIGN PLATE MOUNTED ON EXISTING LIGHTING COLUMN
 - BOLLARD WITH TWO SIGNS
 - RELOCATED BIN
 - ELECTRIC VEHICLE CHARGING MACHINE

- NOTES**
- ALL DIMENSIONS IN METRES UNLESS OTHERWISE STATED.
 - NOTES PLACED DIRECTLY ON THE LAYOUT DRAWING SUPERSEDE THOSE DETAILED IN KEYS.
 - ALL DIAGRAMS ARE TO THE TRAFFIC SIGNS REGULATIONS AND GENERAL DIRECTIONS 2016 (TSRGD).
 - ALL DESIGNS ARE BASED ON ORDNANCE SURVEY MAPPING.
 - EXISTING ROAD MARKINGS ARE TO BE REFRESHED WHERE NECESSARY TO PROVIDE A SAFE AND COHERENT SCHEME.
 - WHERE NO CHANGE IS SHOWN, EXISTING RESTRICTIONS APPLY.

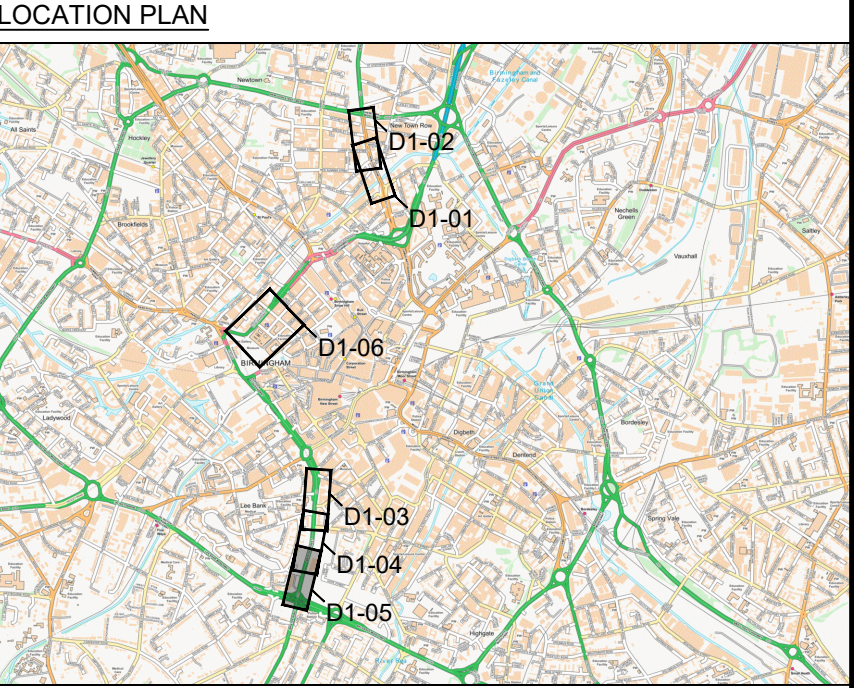

DETAILED DESIGN

D03	UPDATED FOLLOWING CLIENT FEEDBACK	DH	NY	NY	09-12-20
D02	UPDATED FOLLOWING CLIENT FEEDBACK	DS	NY	NY	18-09-20
D01	DETAILED DESIGN	DS	NY	NY	03-07-20
REV	DESCRIPTION	DRN	CHK	APP	DATE

Pell Frischmann
100 BROAD STREET BIRMINGHAM B15 1AE
Telephone +44 (0)121 456 1616
Email: pfbirmingham@pellfrischmann.com
www.pellfrischmann.com



Project

**A New Deal for the Bus
Cross-City Bus**

Drawing Title

**Bristol Street
General Arrangement Drawing
Sheet 2 of 2**

	Name	Date	Scale	1:500 @ A1
Drawn	DS	03-07-20	File No.	104165-PF-100-D1-DR-TR
Designed	DS	03-07-20	Drawing Status	DETAILED DESIGN
Checked	NY	03-07-20	Drawing No.	104165-PF-100-D1-DR-TR-003
Approved	NY	03-07-20	Revision	D03

This drawing includes map data licensed from Ordnance Survey with the permission of the controller of Her Majesty's Stationery Office.
© Crown copyright licence number 100019543 (2020)