


FILE PATH - X:\Commissions\L00228 Kings Heath and Moseley Places for People4.0 Drawings\02. Package 2\03. Approved Drawings\L00228_S1_016-025 - Package 2 Layout plans.dwg
100mm
50mm
40mm
30mm
20mm
10mm
0mm
A3

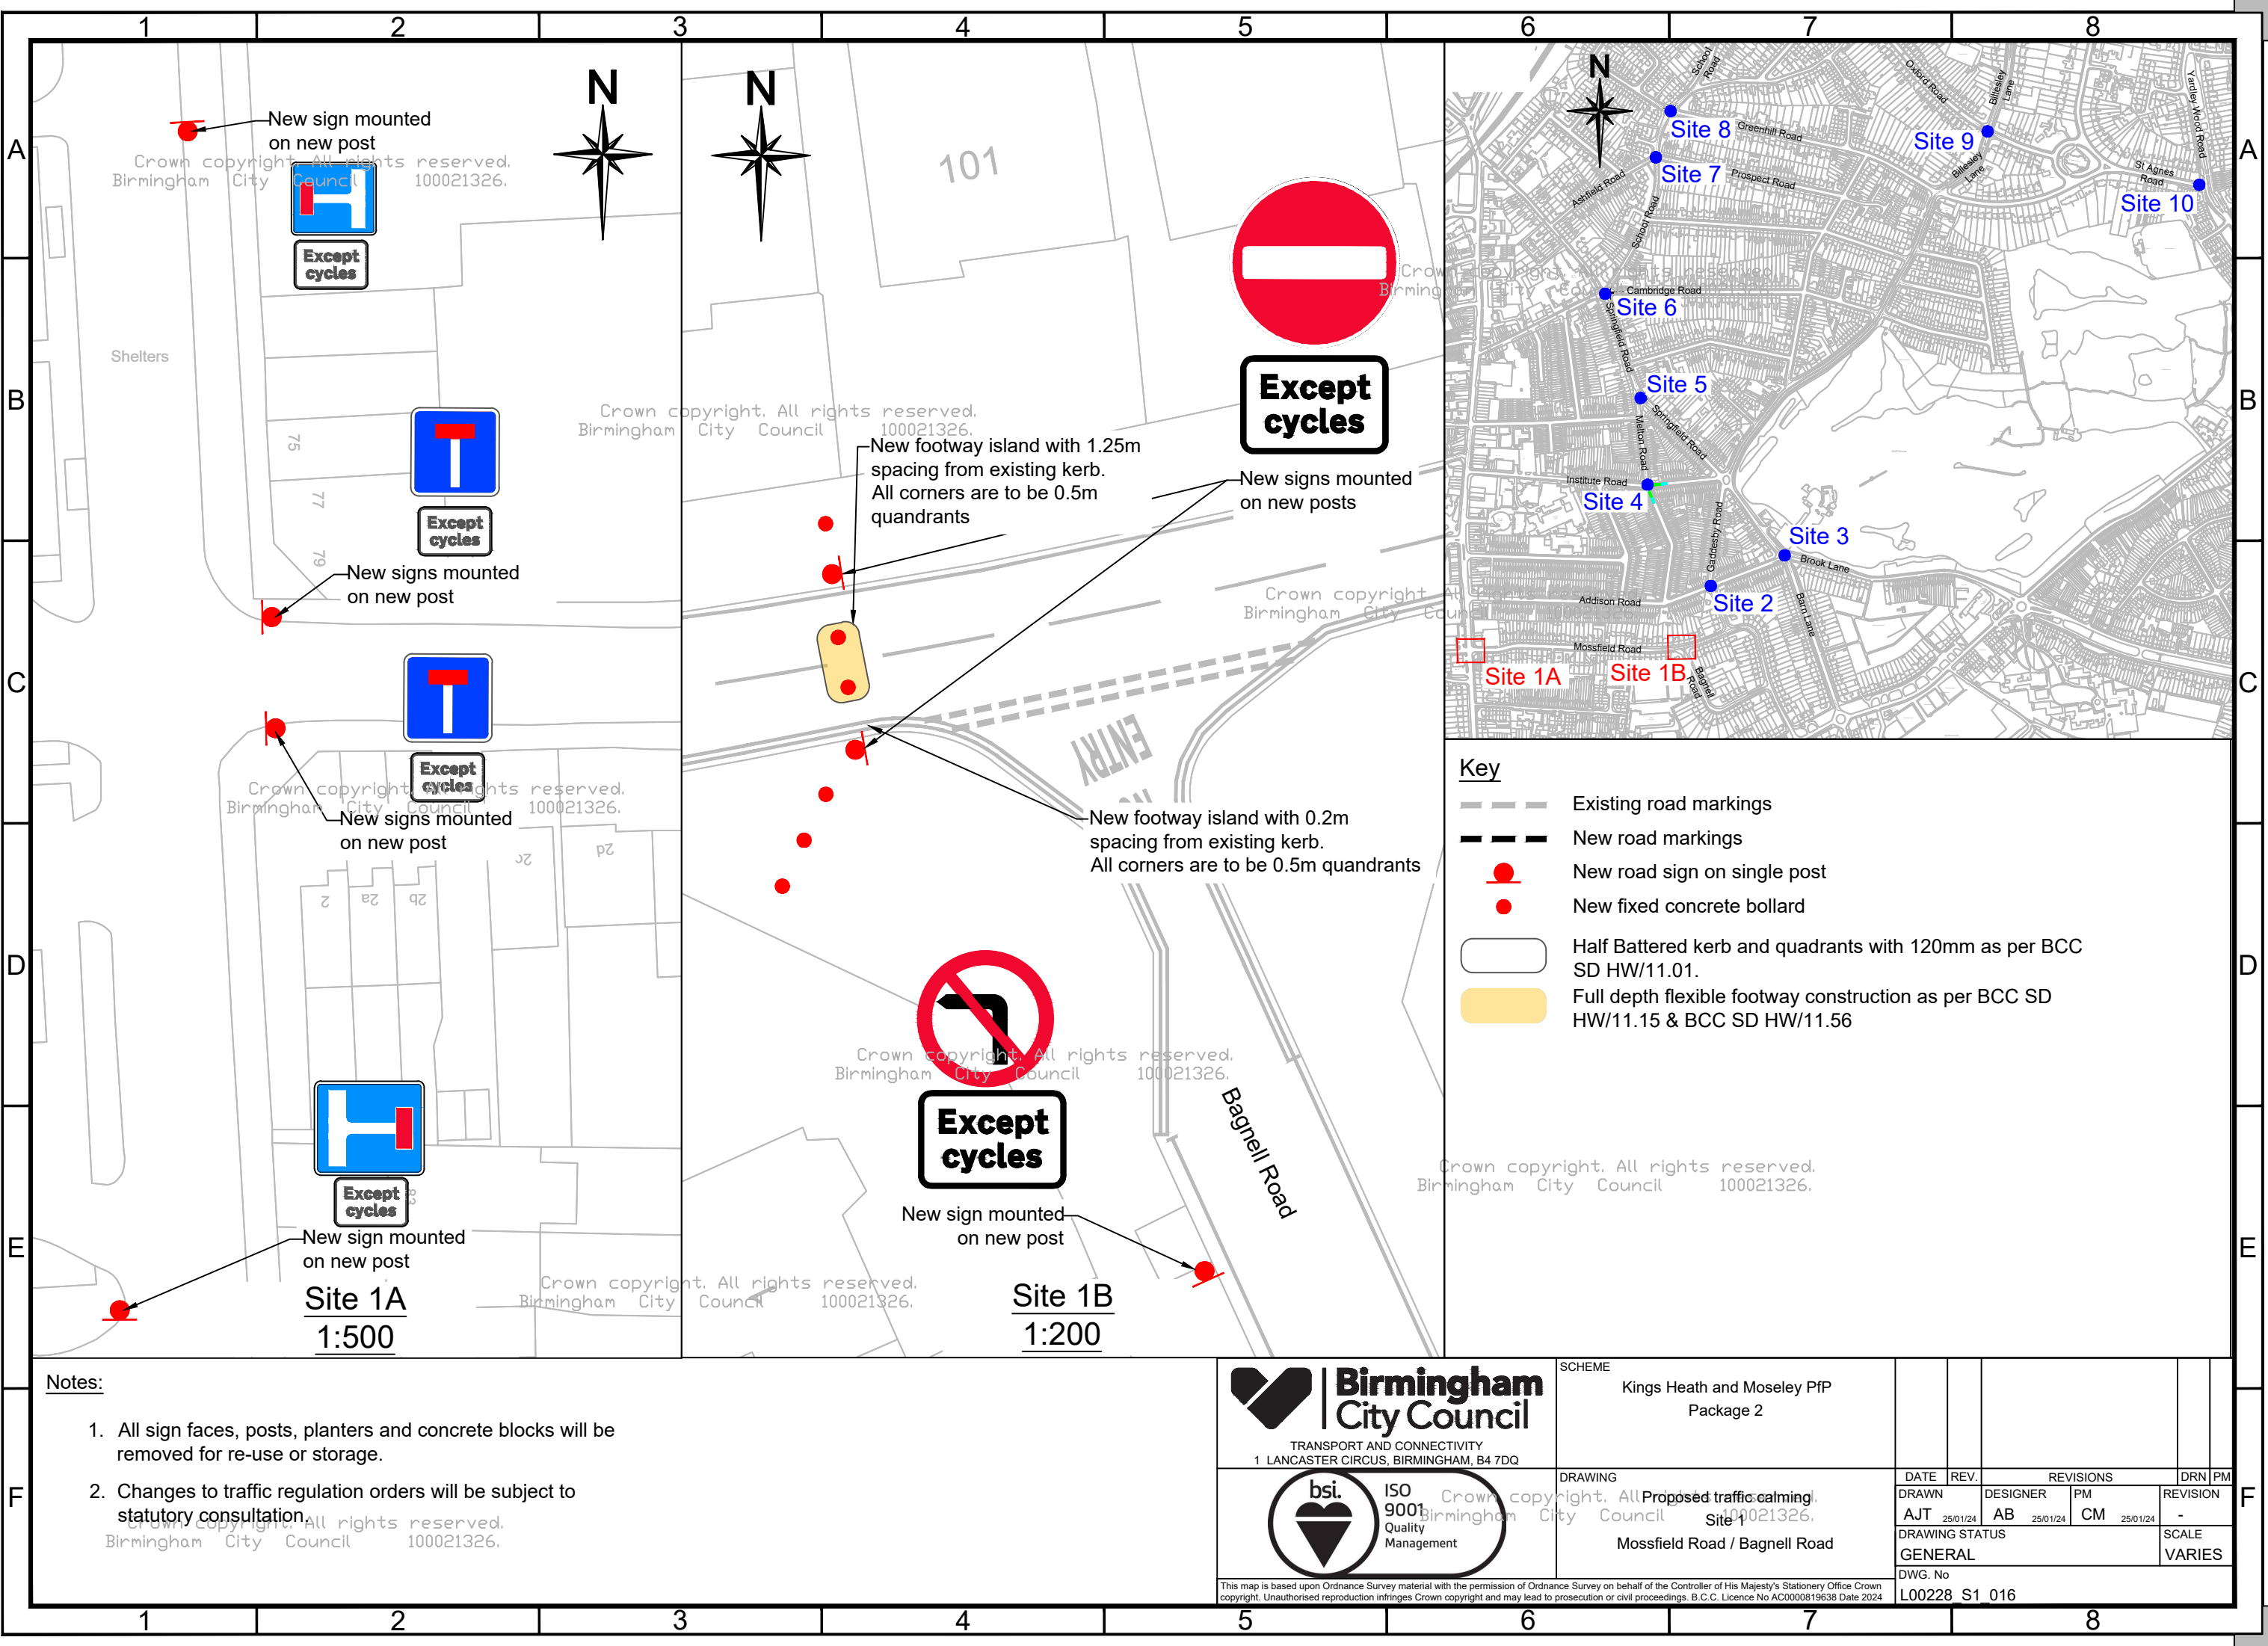

Key

- Existing road markings
- New road markings
- New road sign on single post
- New fixed concrete bollard
- Half Battered kerb and quadrants with 120mm as per BCC SD HW/11.01.
- Full depth flexible footway construction as per BCC SD HW/11.15 & BCC SD HW/11.56

Notes:

- All sign faces, posts, planters and concrete blocks will be removed for re-use or storage.
- Changes to traffic regulation orders will be subject to statutory consultation.

Birmingham City Council
TRANSPORT AND CONNECTIVITY
1 LANCASTER CIRCUS, BIRMINGHAM, B4 7DQ

bsi. ISO 9001 Quality Management

Scheme
Kings Heath and Moseley PTP
Package 2

Drawing
Proposed traffic calming
Mossfield Road / Bagnell Road
Site 1

DATE	REV.	REVISIONS			DRN	PM
DRAWN	DESIGNER	PM	REVISION			
AJT 25/01/24	AB 25/01/24	CM 25/01/24	-			
DRAWING STATUS					SCALE	
GENERAL					VARIES	
DWG. No						
L00228 S1 016						

This map is based upon Ordnance Survey material with the permission of Ordnance Survey on behalf of the Controller of His Majesty's Stationery Office Crown copyright. Unauthorised reproduction infringes Crown copyright and may lead to prosecution or civil proceedings. B.C.C. Licence No AC0000819638 Date 2024

A
B
C
D
E
F